Form No. 3.

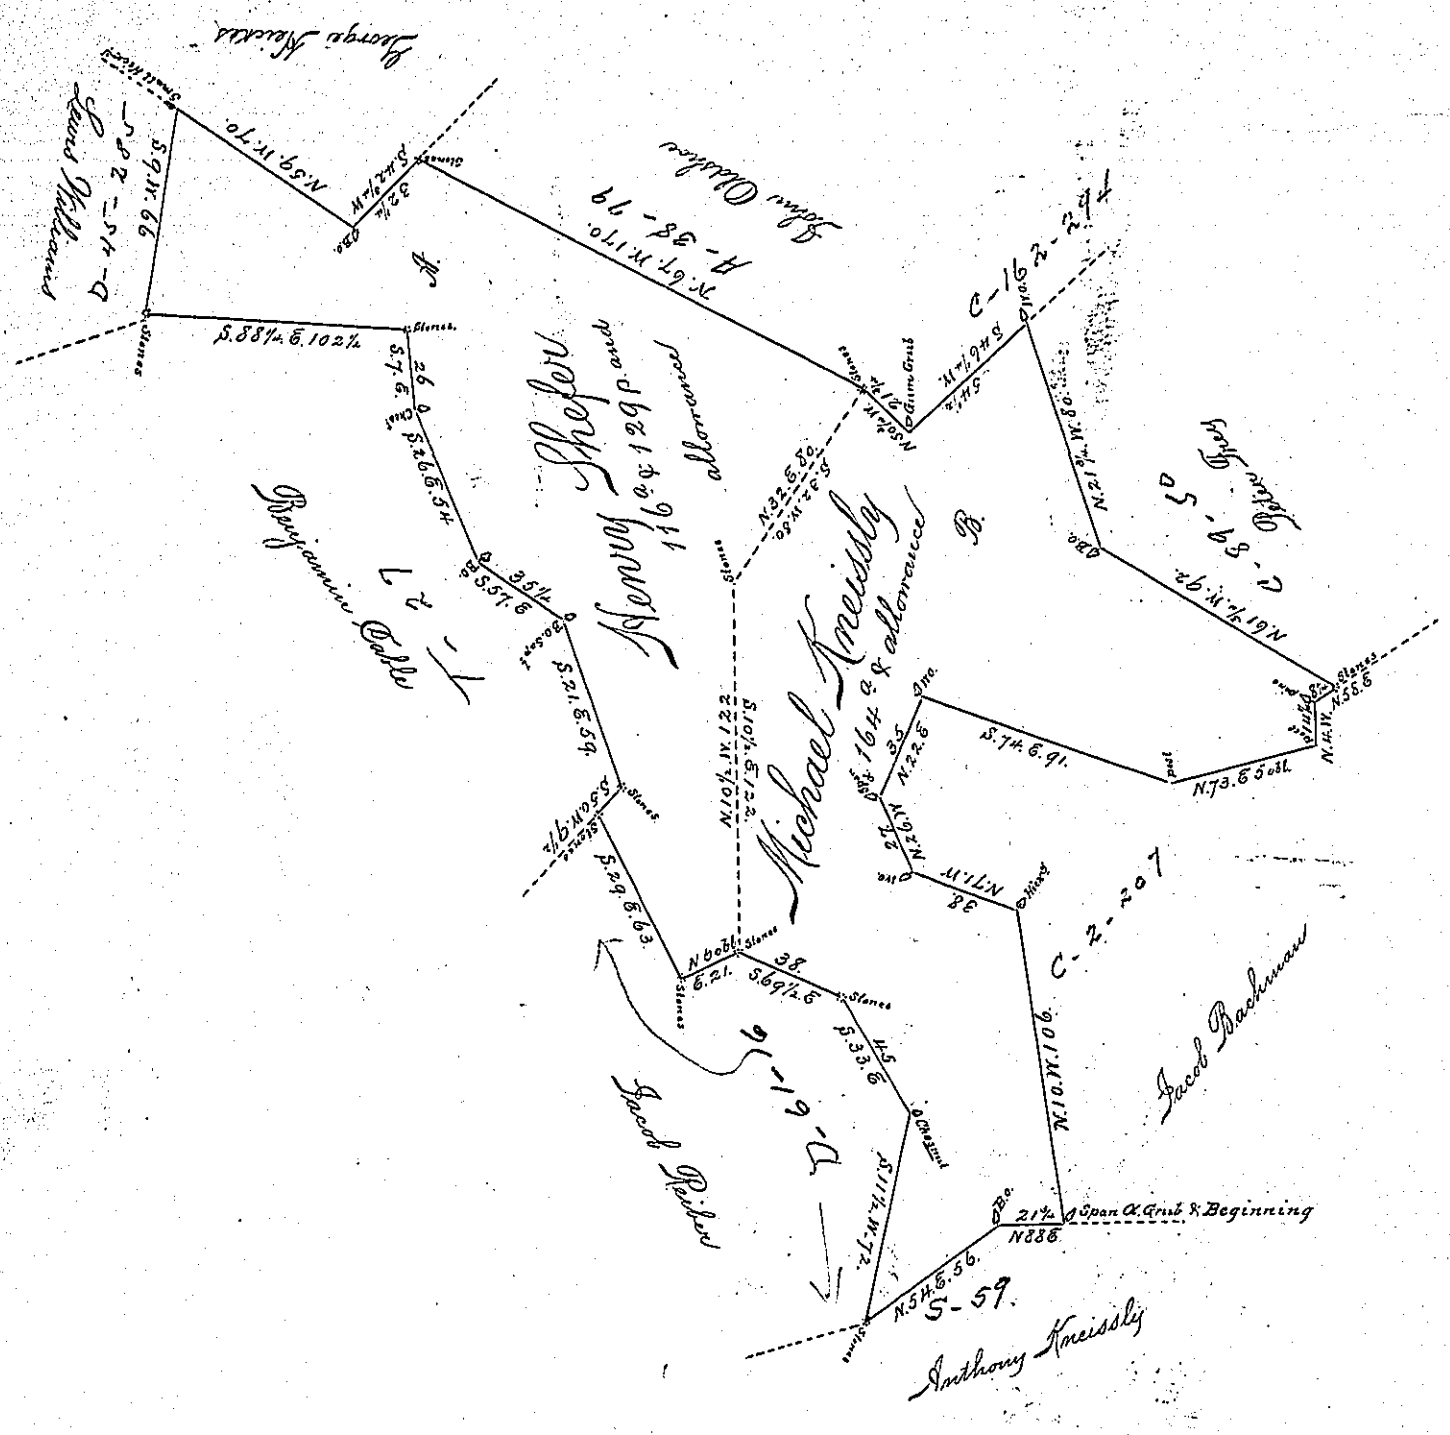

A Draught of a Tract of Land Situate in Monaghan Township in the County of York containing two hundred and eighty Acres and one hundred and twenty nine Perches and the Usual Allowance of Six Acres p. Cent for Roads &c. Surveyed and divided the 21st day of June 1786. in pursuance of an Application No. 4874 L granted to Daniel Meredy bearing Date the 23d day of March 1768. The Piece Marked with the Letter M. to Henry Sheffer & The Piece Marked with the Letter R. to Michael Kneissly

p John Forsyth D.S.

To John Lukens Esq.r
Surveyor General

IN TESTIMONY that the above is a copy of the original remaining on file in the Department of Internal Affairs of Pennsylvania, made conformably to an Act of Assembly approved the 16th day of February, 1833, I have hereunto set my Hand and caused the Seal of said Department to be affixed at Harrisburg, this Seventh *day of* September *1897.*

James W. Latta
Secretary of Internal Affairs.