Form No. 3.

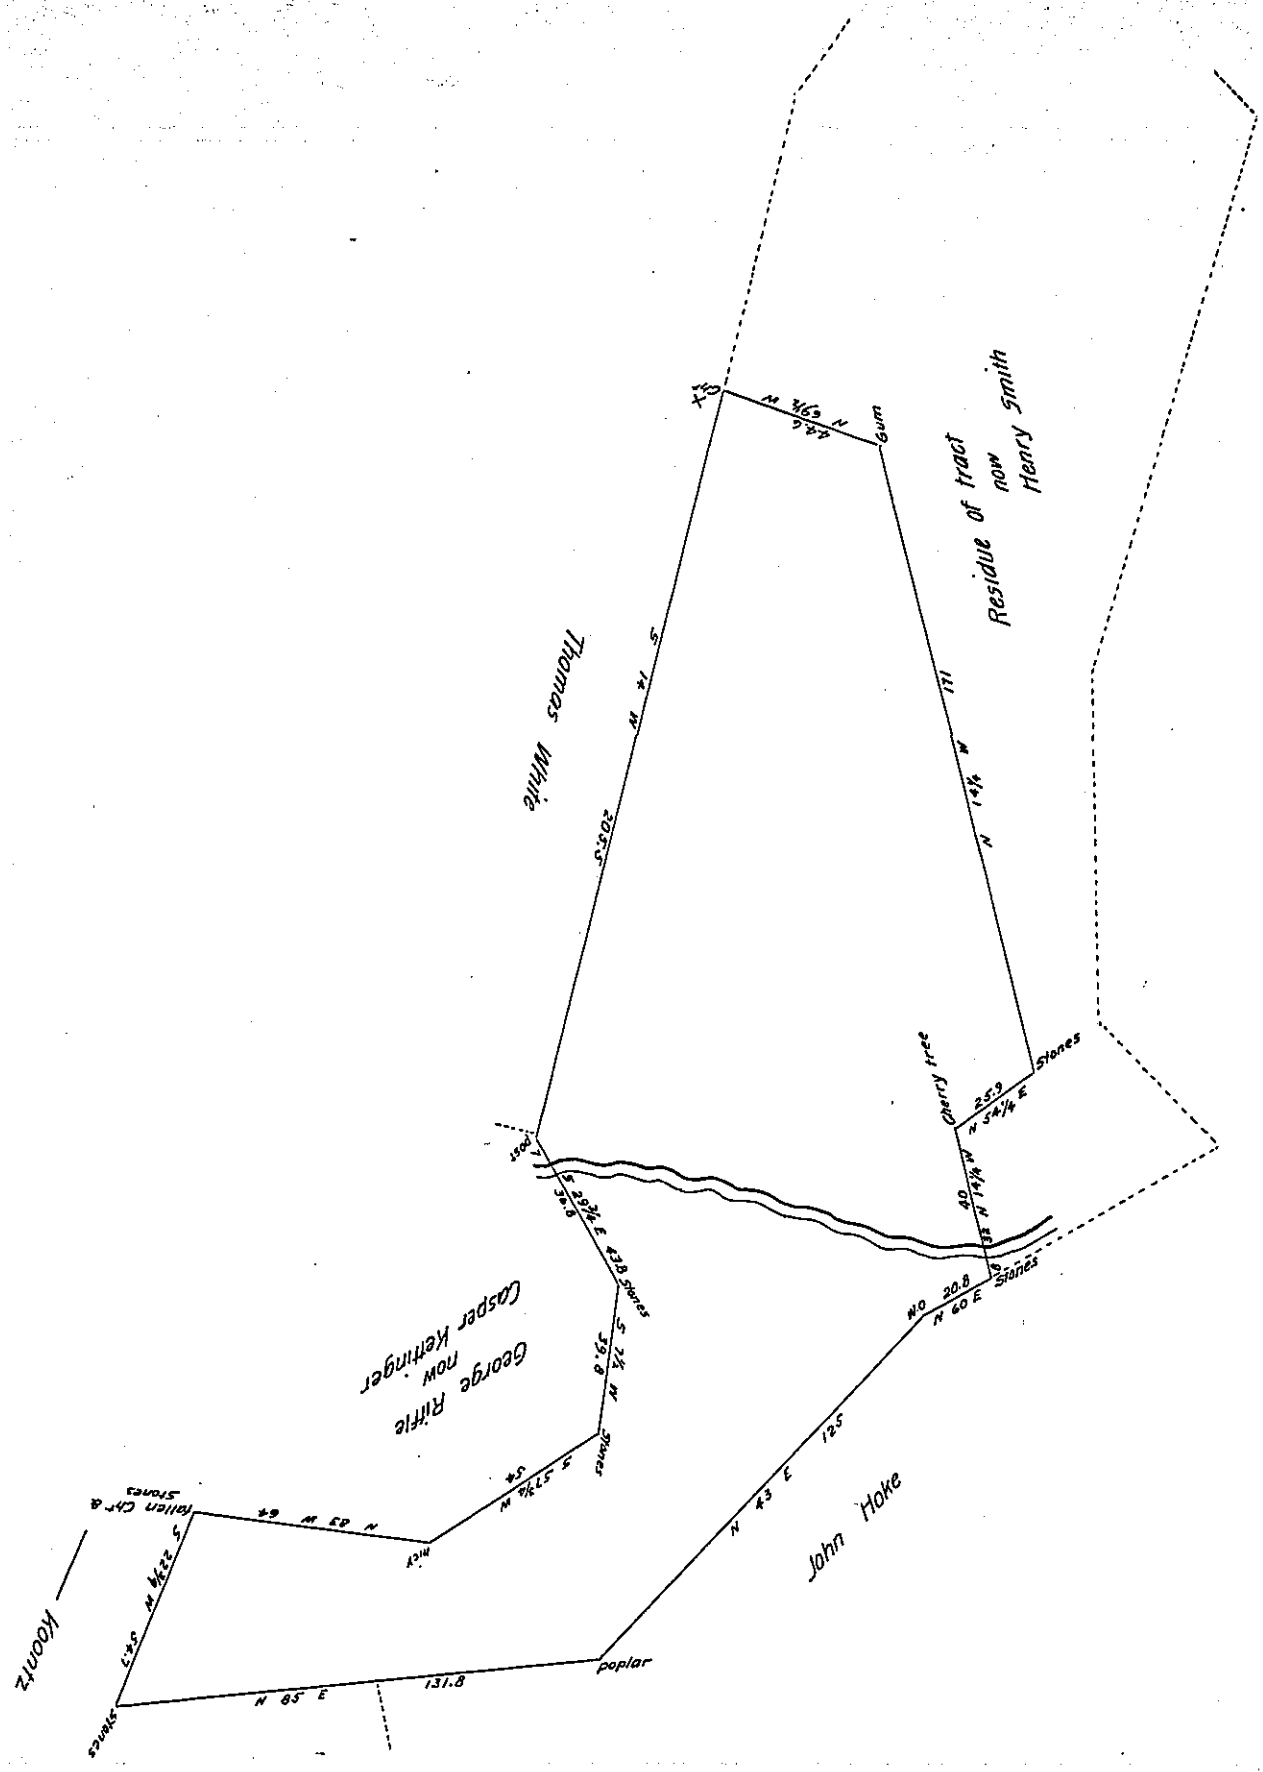

Situate in Hamiltonban Township Adams County Being part of a larger tract said to contain 318ᵃ 134ᵖˢ & all. Surveyed December 20th 1766 By Archᵈ McClean D.S. by warrant to Archᵈ Baird dated october 6th 1762 Divided from the residue March 18th 1812 for Casper Kittinger Containing one hundred & eighty one acres eighty perches & all.

By Samˡ Sloan D.S.

To Andrew Porter Esq.,
Surveyor General.

IN TESTIMONY that the above is a copy of the original remaining on file in the Department of Internal Affairs of Pennsylvania, made conformably to an Act of Assembly approved the 16th day of February, 1833, I have hereunto set my Hand and caused the Seal of said Department to be affixed at Harrisburg, this

third day of July 1905

Secretary of Internal Affairs.