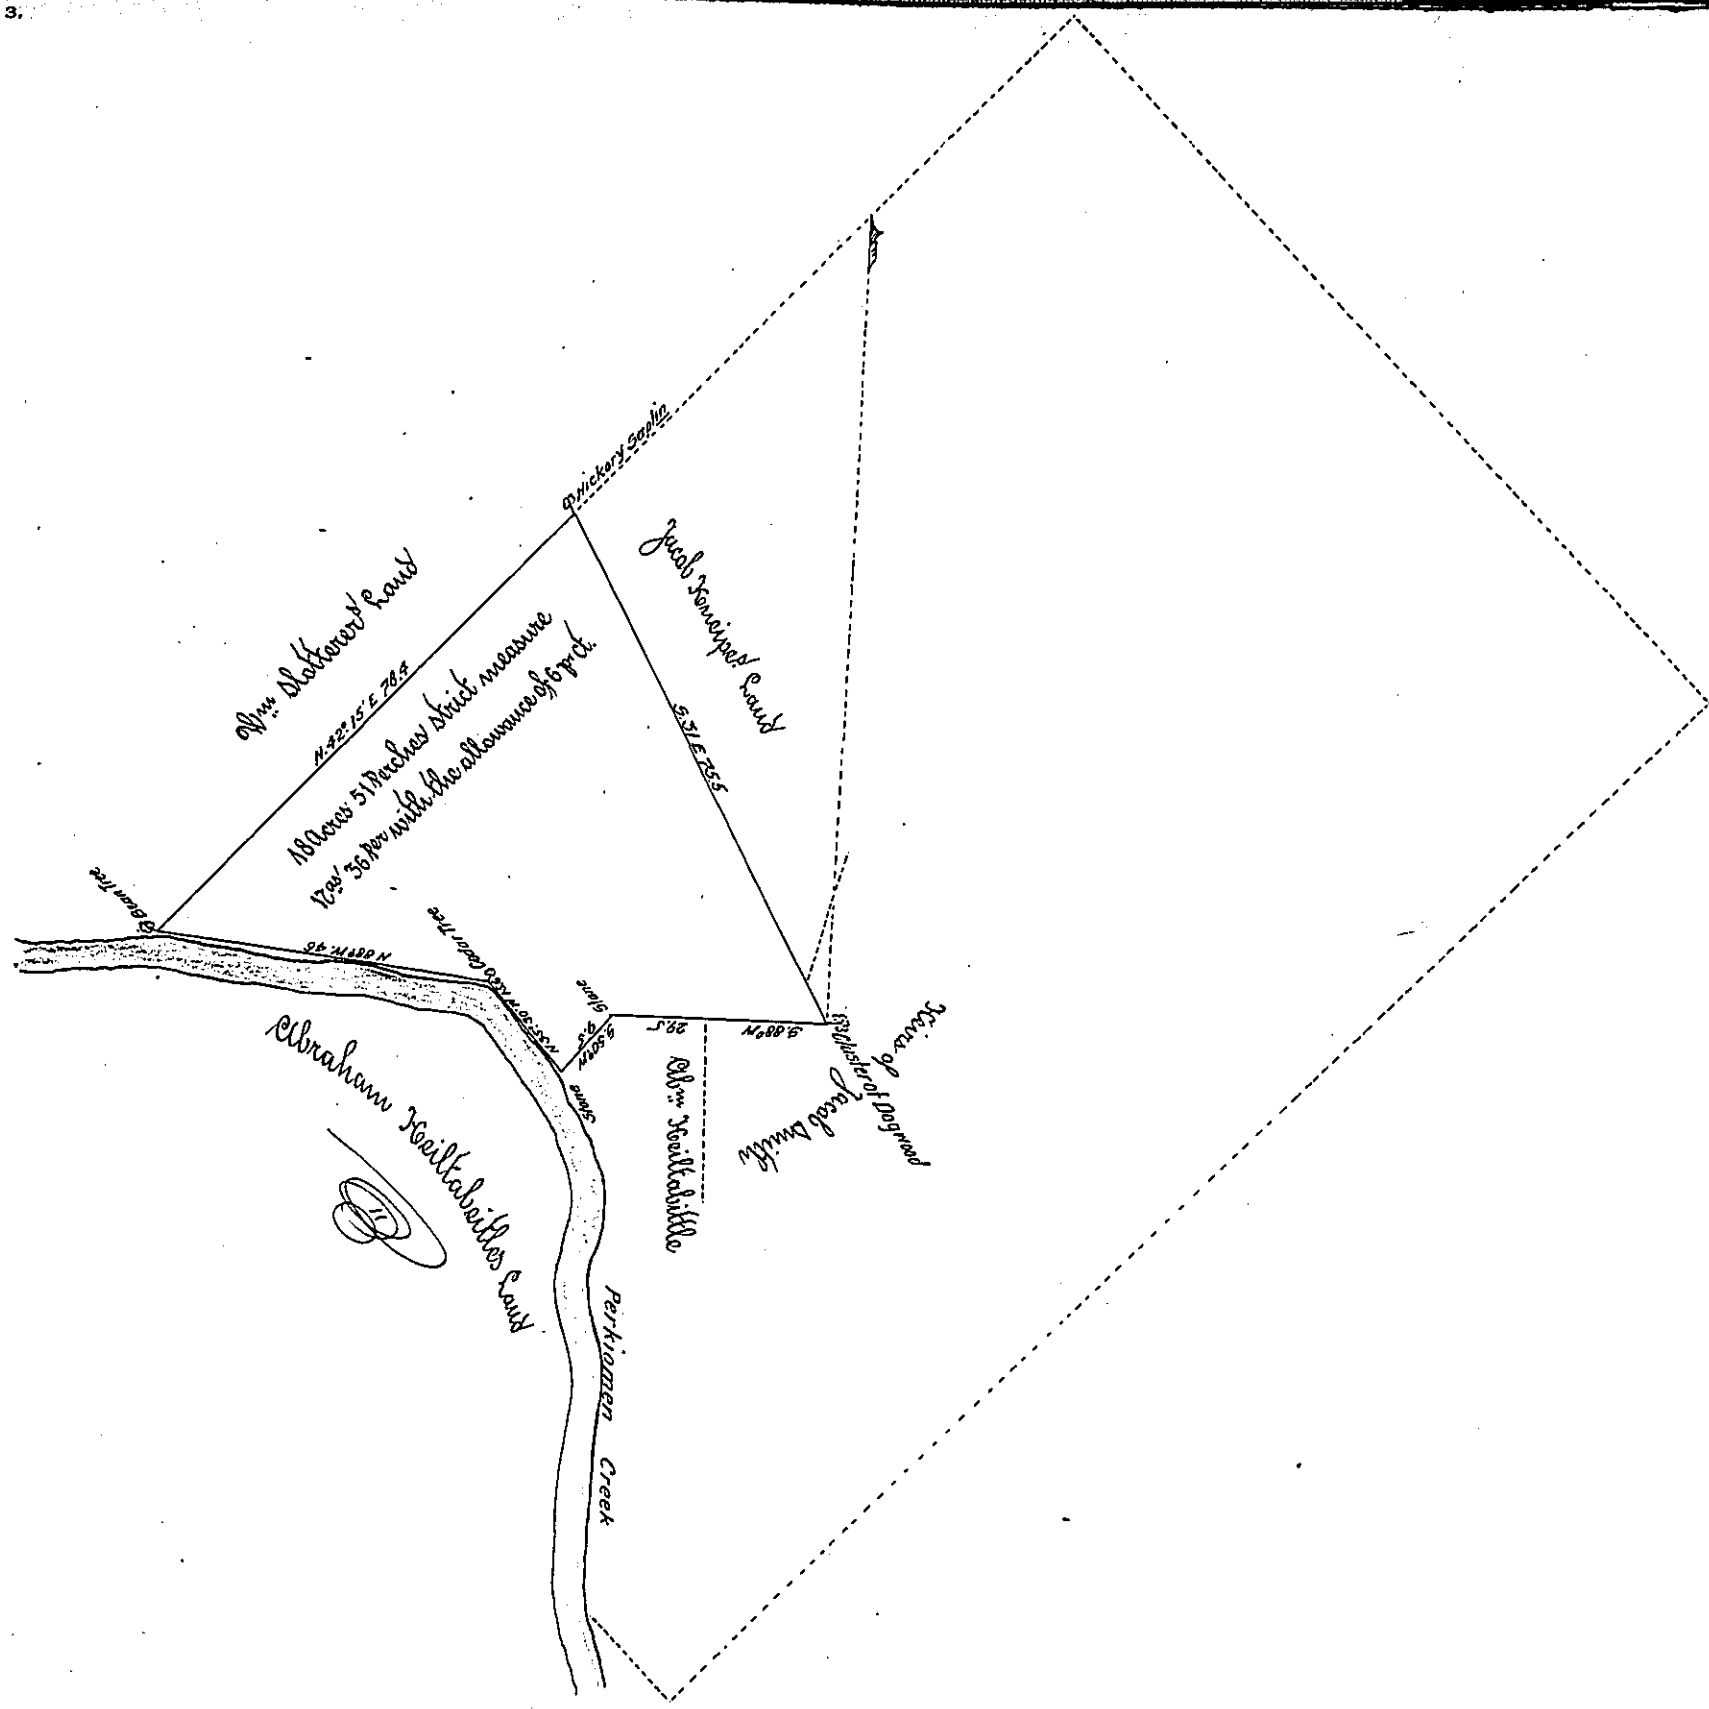

A Draught of a Tract of Land being the Remainder+ of a Tract formerly surveyed to Jacob Frock by his Warrant Dated the 29th of July A.D. 1734 now Surveyed to John Geesinger Situate in Upperalford, Montgomery County. Containing 17 Acres 36 perches with the allowance of 6 pr Ct. for Roads &c. Surveyed the 8th day of January A.D. 1828

To Gabrial Hiester Esqr. Surveyor General

Pr John Heist D.S

+ Part of 120a 60p

IN TESTIMONY that the above is a copy of the original remaining on file in the Department of Internal Affairs of Pennsylvania, made conformably to an Act of Assembly approved the 16th day of February, 1833, I have hereunto set my Hand and caused the Seal of said Department to be affixed at Harrisburg, this Twenty-fourth *day of* June *1904.*

Isaac B. Brown

Secretary of Internal Affairs.