Form No. 3.

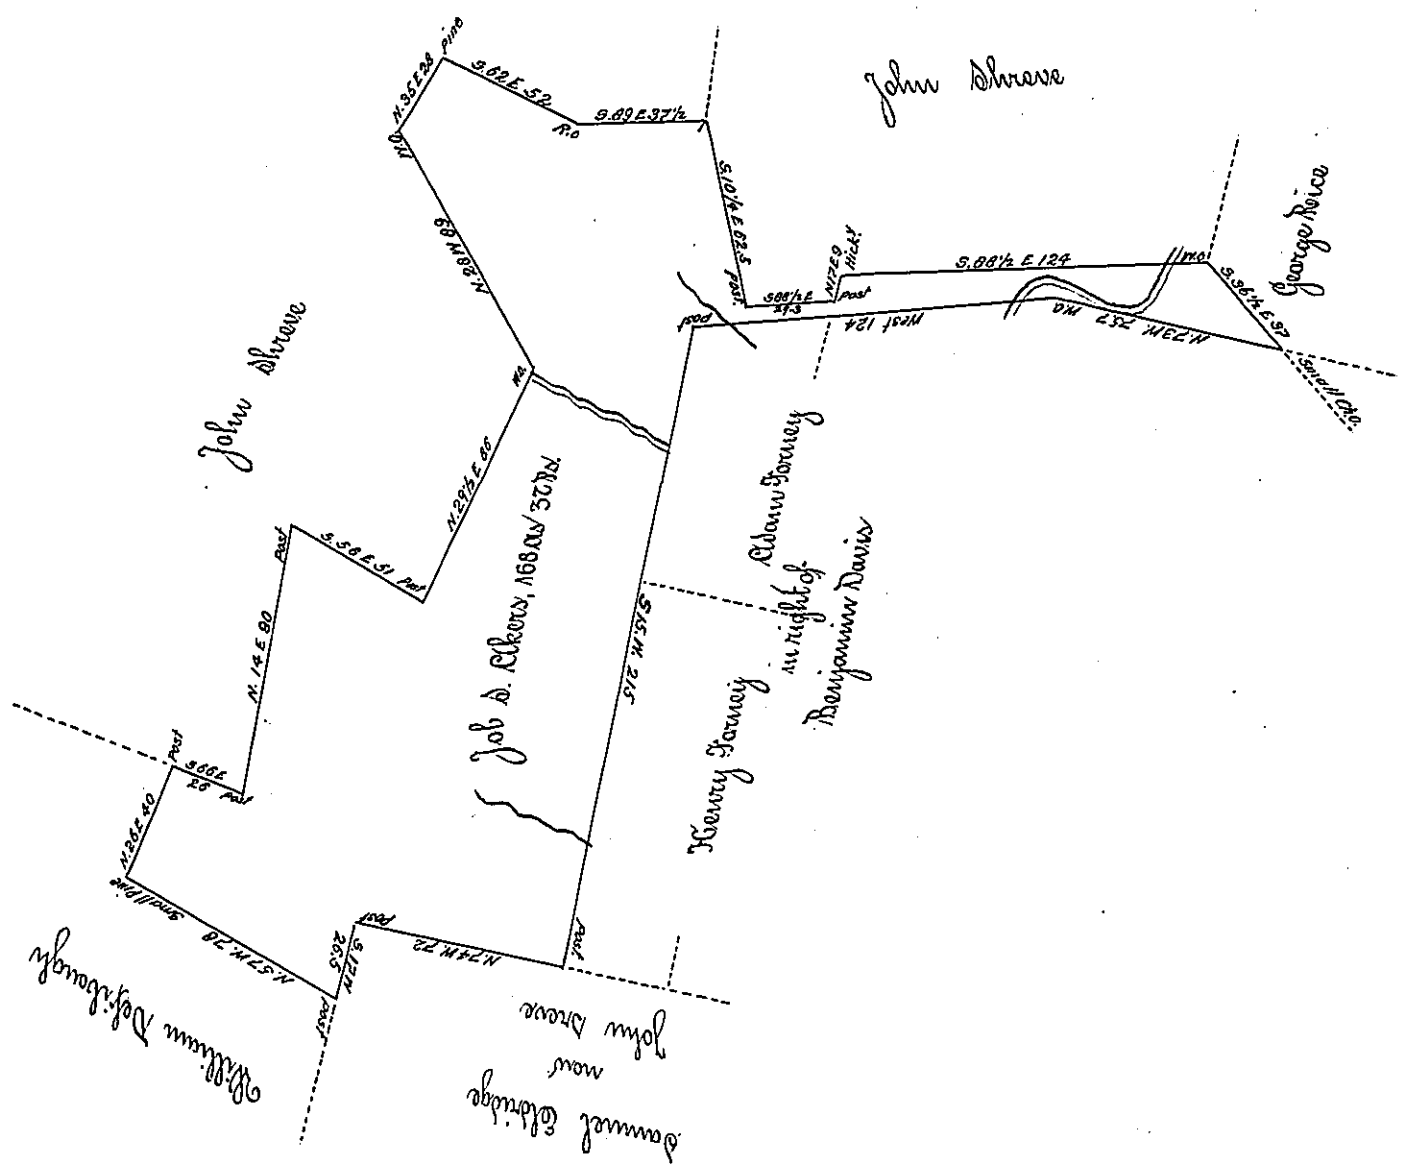

Situate in Monroe township Bedford county containing 168 acres 32 perches & allowance of 6 per cent &c. Originally surveyed in 1849 Resurveyed the 12th of Novr 1856 in pursuance of a warrant granted to Job S. Akers for 160 ac dated the 16th of Oct 1856.

Daniel Sams C.S.

To J. Porter Brawley Esqr
Surveyor General

Note There is 20 or 25 acres of the above land cleared and cultivated, and according to the best information some of it has been cleared 12 or 14 years.

Daniel Sams C.S.

IN TESTIMONY that the above is a copy of the original remaining on file in the Department of Internal Affairs of Pennsylvania, made conformably to an Act of Assembly approved the 16th day of February, 1833, I have hereunto set my Hand and caused the Seal of said Department to be affixed at Harrisburg, this

Third *day of* June *1904.*

Secretary of Internal Affairs.