Form No. 3.

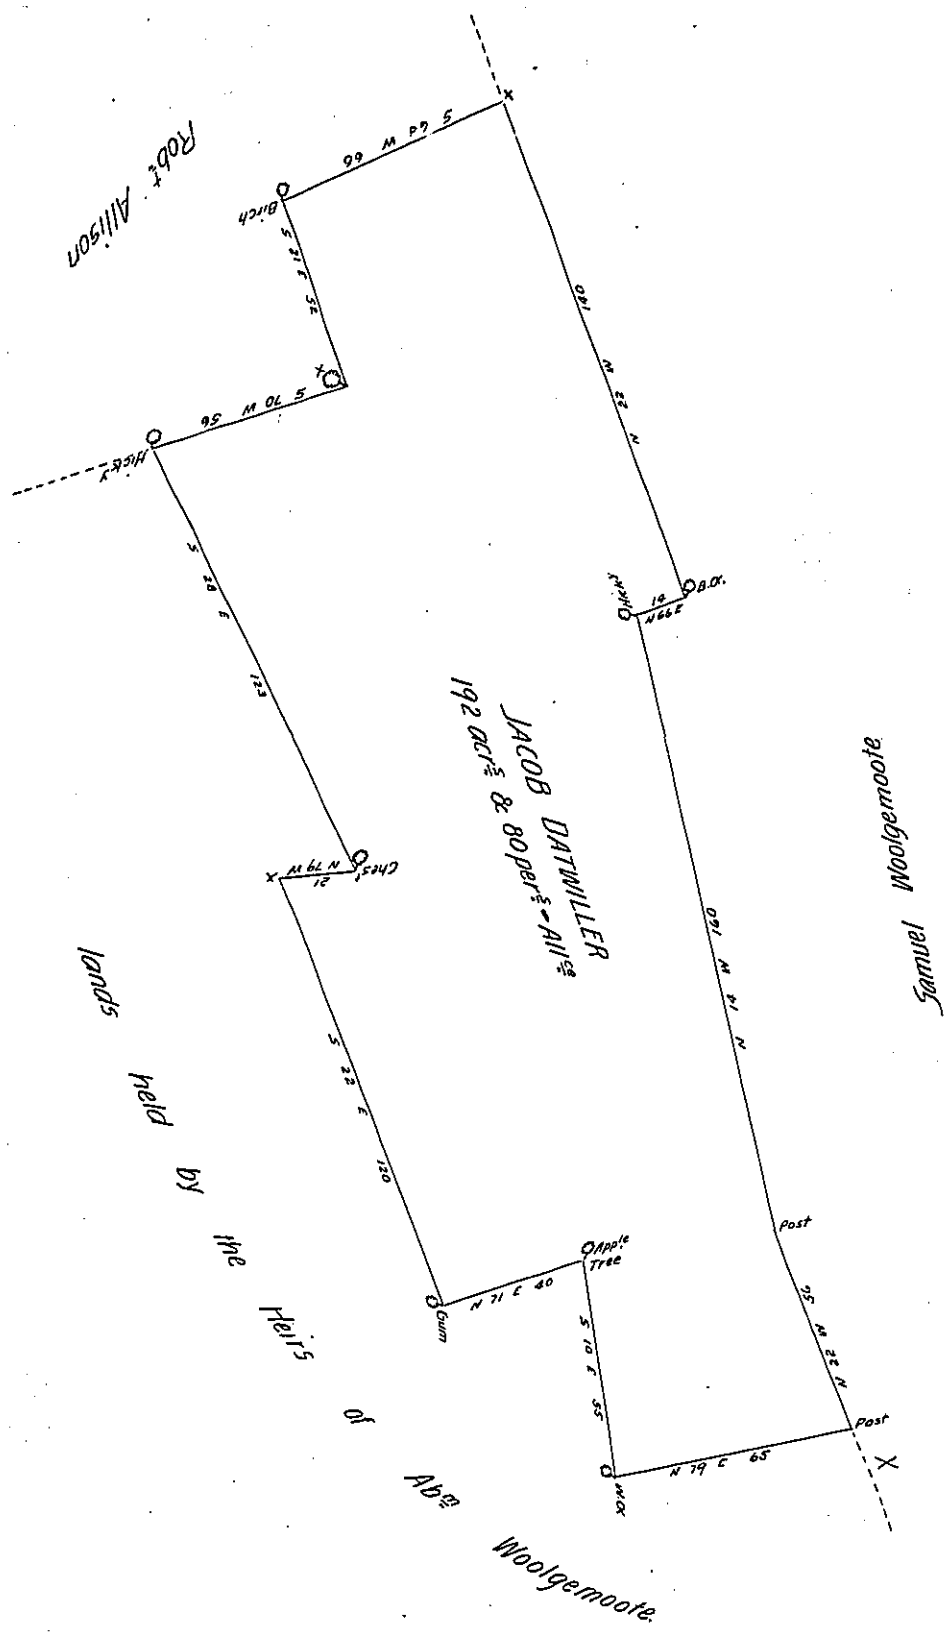

A Draught of a Certain Tract of land situate in the Township of Mountjoy & County of Lancaster Containing one hundred ninety two acr^s & 80 per^s & allow^ce of six acr^s p^r Ct. Surveyed in persuance of a Warrant dated the 30th April Ann^o Do^i 1746 granted to Jacob Datwiller

August 28th Ao. Do. 1809

Jacob Hibshman D. S.

Andrew Porter Esqr

Survey^r Genl of Penn^a

IN TESTIMONY that the above is a copy of the original remaining on file in the Department of Internal Affairs of Pennsylvania, made conformably to an Act of Assembly approved the 16th day of February, 1833, I have hereunto set my Hand and caused the Seal of said Department to be affixed at Harrisburg, this

second day of *November* 1905

Isaac B. Brossman

Secretary of Internal Affairs.