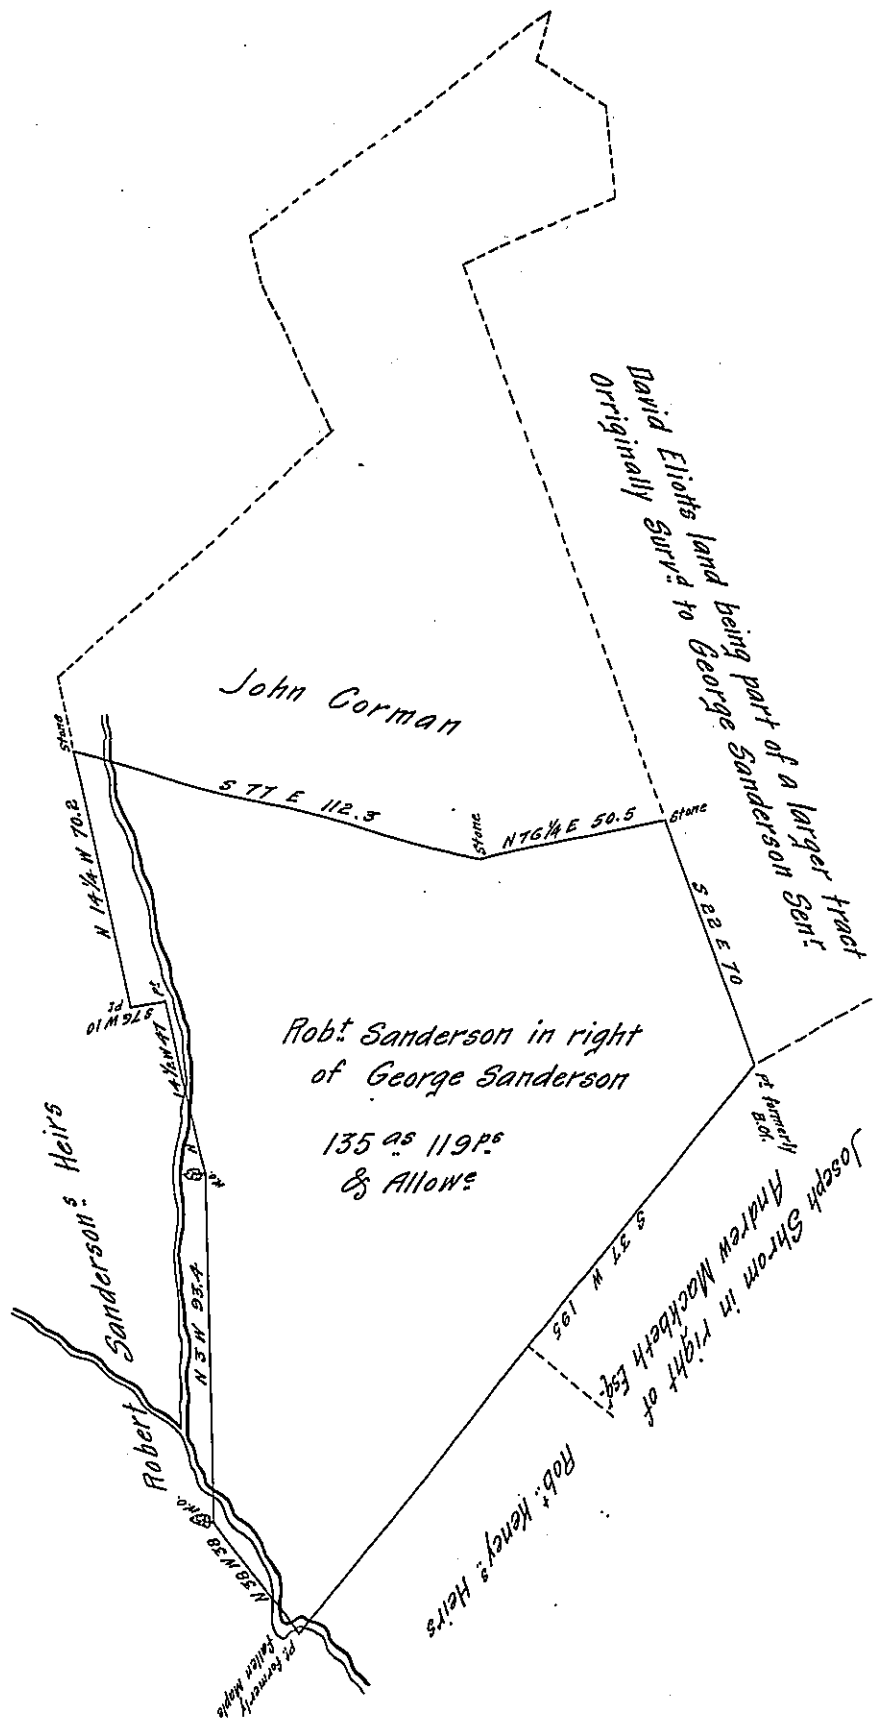

Draught of a tract of Land situate in North Middleton Township Cumb.d County Containing One Hundred & thirty five acres & one hundred and Nineteen perches & Allowance of Six pr. Ct. for roads &c. It being pt. of 232¼ As. & Allow.s, which was Surv.d In pursuance of a Warrant Grant.d to Georg Sanderson Senr. dat.d the 13th Day of February 1737 Surv.d & Divided October the 28th Anno Domini 1823

Sam.l Ruby D.S.

To Samuel Cochran Esquire
Surveyor General

IN TESTIMONY that the above is a copy of the original remaining on file in the Department of Internal Affairs of Pennsylvania, made conformably to an Act of Assembly approved the 16th day of February, 1833, I have hereunto set my Hand and caused the Seal of said Department to be affixed at Harrisburg, this twenty-ninth *day of* October, 1907.

Henry Houck
Secretary of Internal Affairs.