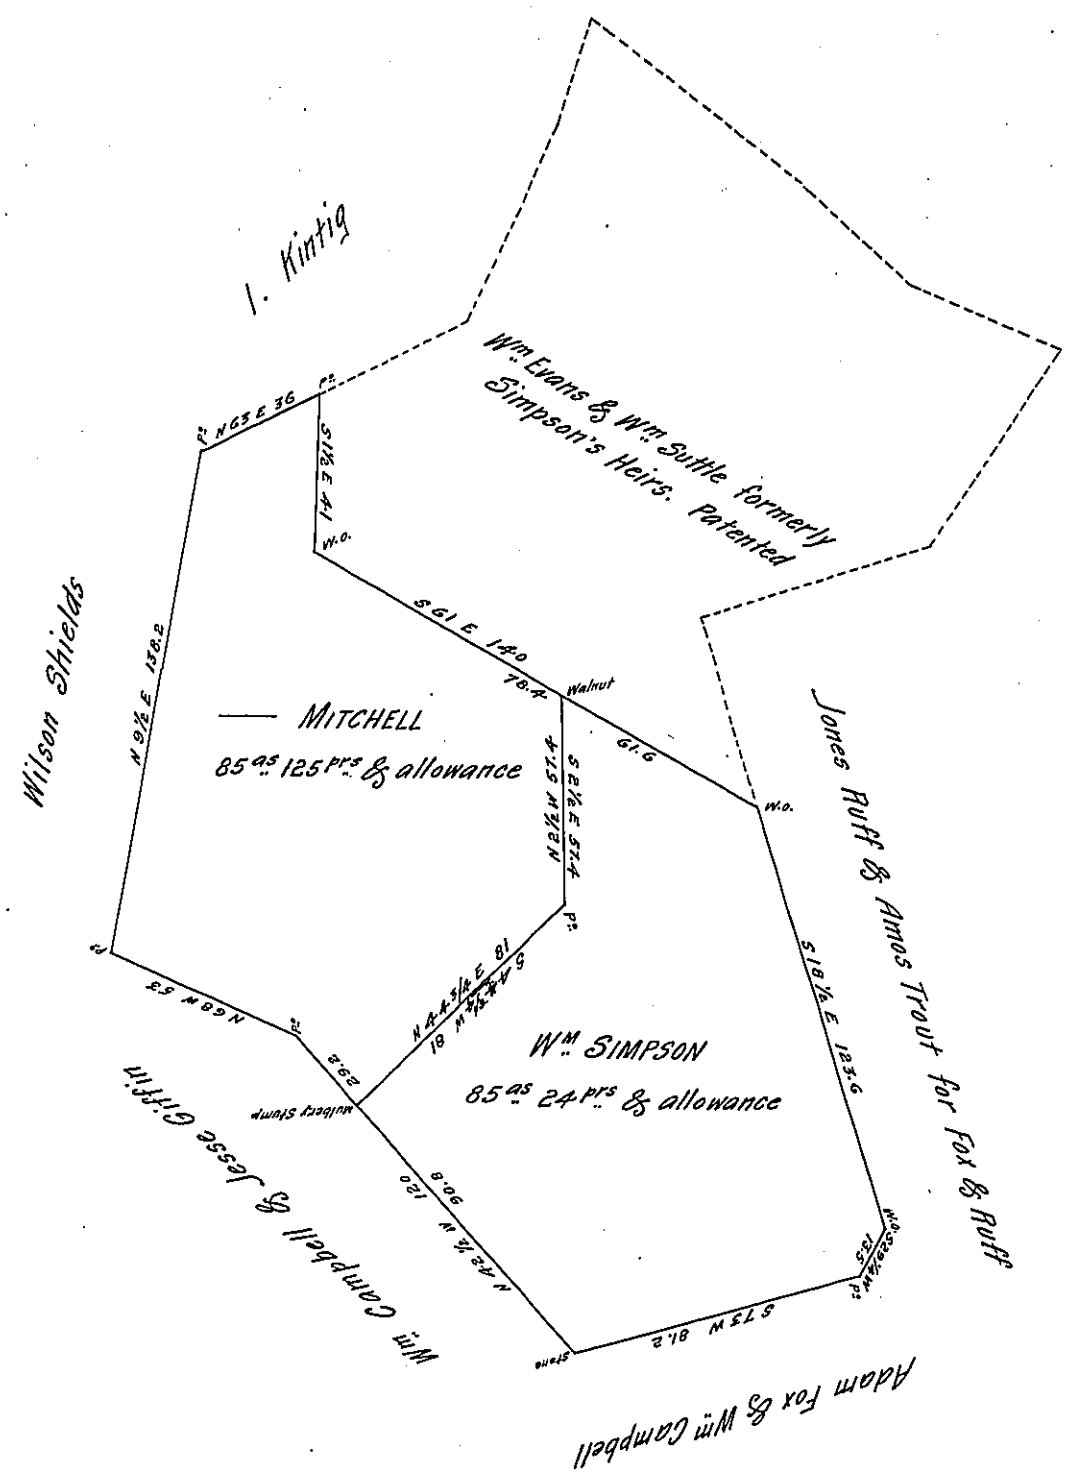

Draft of a tract of land, Situated in Hempfield township in the county of Westmoreland, Containing together one hundred and seventy acres and one hundred and forty nine perches, and allowance of six per cent for roads &c Surveyed for Mitchell & Simpson the 23rd day of March A. D. 1870, being a part of a larger tract of two hundred and ninety four acres and eighty one perches, and allowance, originally surveyed in pursuance of a Warrent granted to Thomas Simpson dated the 13th day of April A. D. 1769.

W. R. Barnhart C.S.

To Jacob M. Campbell Sur. Gen.

A say Application No: 3399 dated 13 June 1769.

IN TESTIMONY that the above is a copy of the original remaining on file in the Department of Internal Affairs of Pennsylvania, made conformably to an Act of Assembly approved the 16th day of February, 1833, I have hereunto set my Hand and caused the Seal of said Department to be affixed at Harrisburg, this twenty-ninth *day of* October, 1907.

Henry Houck
Secretary of Internal Affairs.