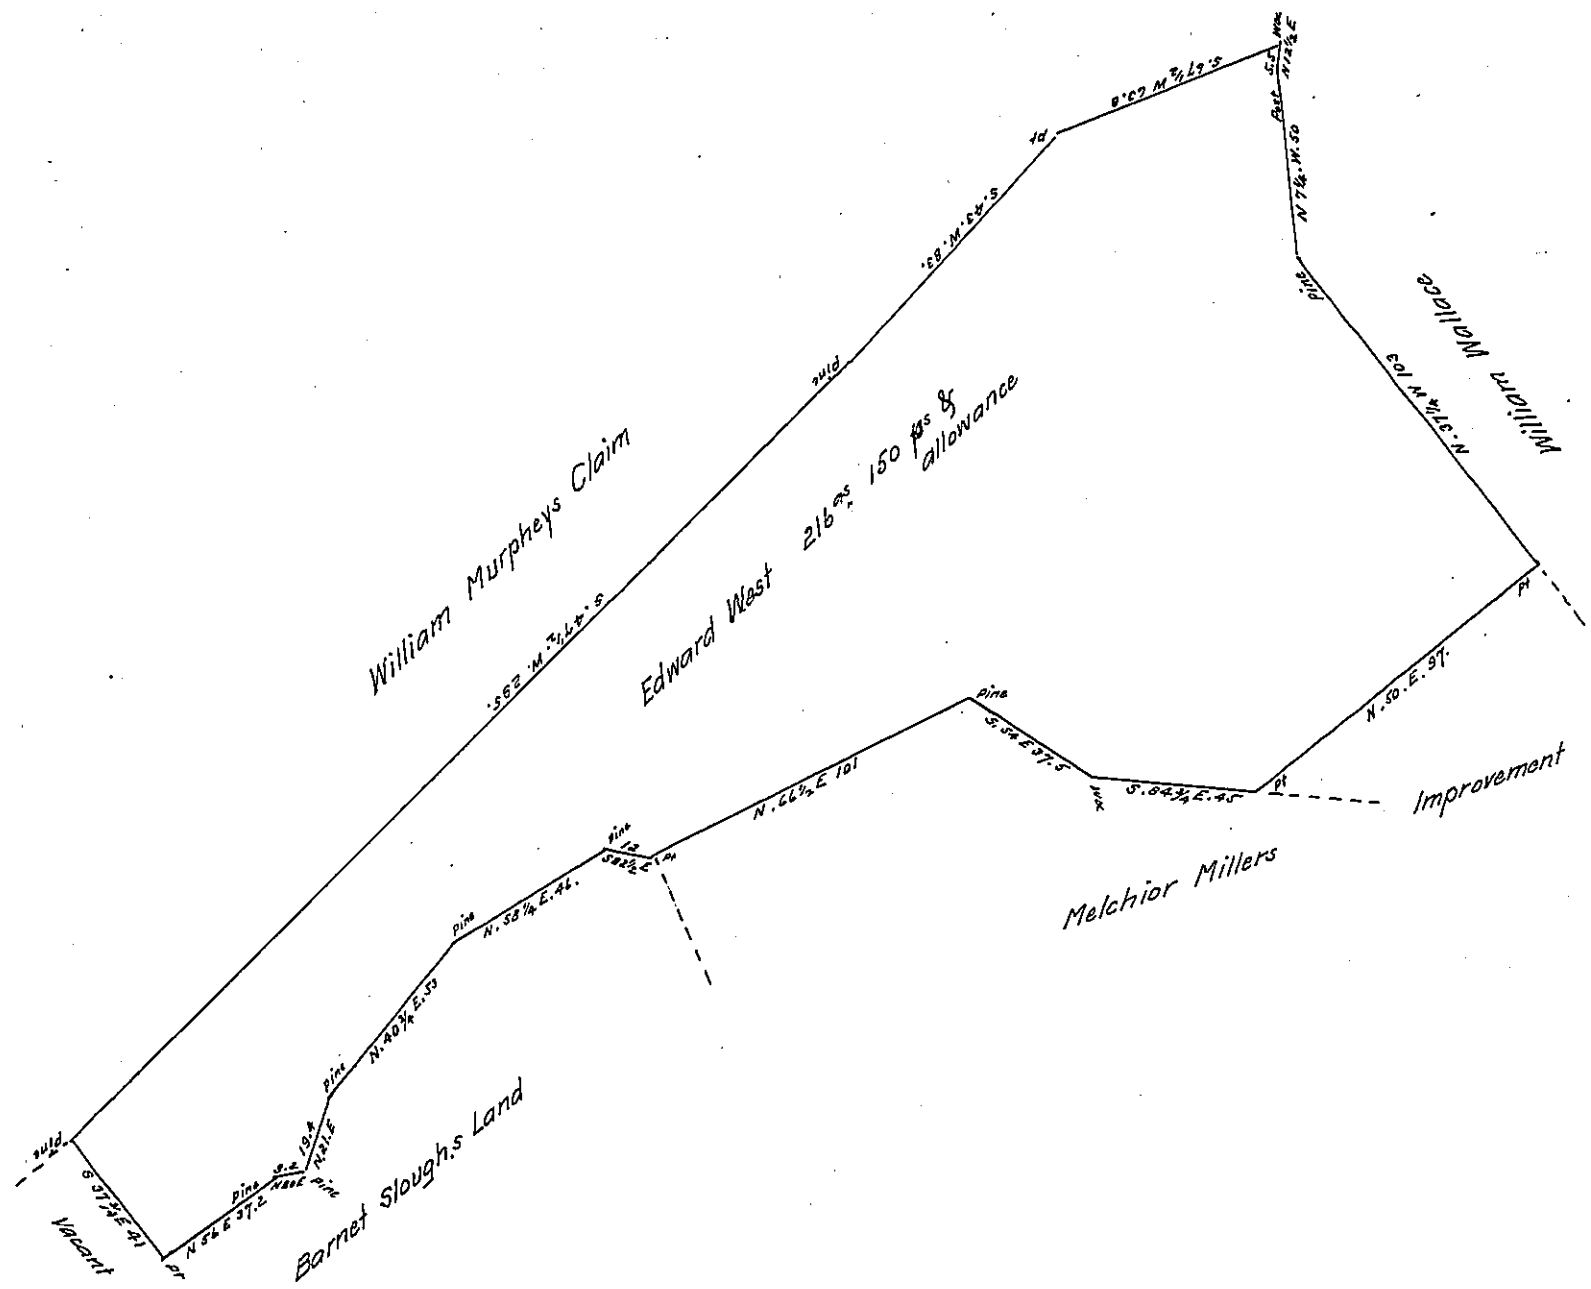

A Draught of a Tract of Land Situate in Rye Township Cumberland County Containing 216 as 150 ps & allowance of six ps Cent for Roads &c. Surveyed the 4th Day of March 1810. In pursuance of a Warrant granted to Edward West, Dated the 12th Day of March 1793.

To Andrew Porter Esqr S.G. Wm Wheeler D.S.

NB the field notes refered to says Surveyed for James Mahaffey Novr 12th 1795 on Edwd Wests Warrt &c.

N.B. The above described Tract of Land is Claimed by William Murphy by his Improvement Right, and that the warrant of Edward West had been previously Executed upon ground as will appear by the Inclosed Field Notes — Wm W.

IN TESTIMONY that the above is a copy of the original remaining on file in the Department of Internal Affairs of Pennsylvania, made conformably to an Act of Assembly approved the 16th day of February, 1833, I have hereunto set my Hand and caused the Seal of said Department to be affixed at Harrisburg, this thirteenth *day of* January *1909.*

Henry Houck
Secretary of Internal Affairs.