FORM No. 3.

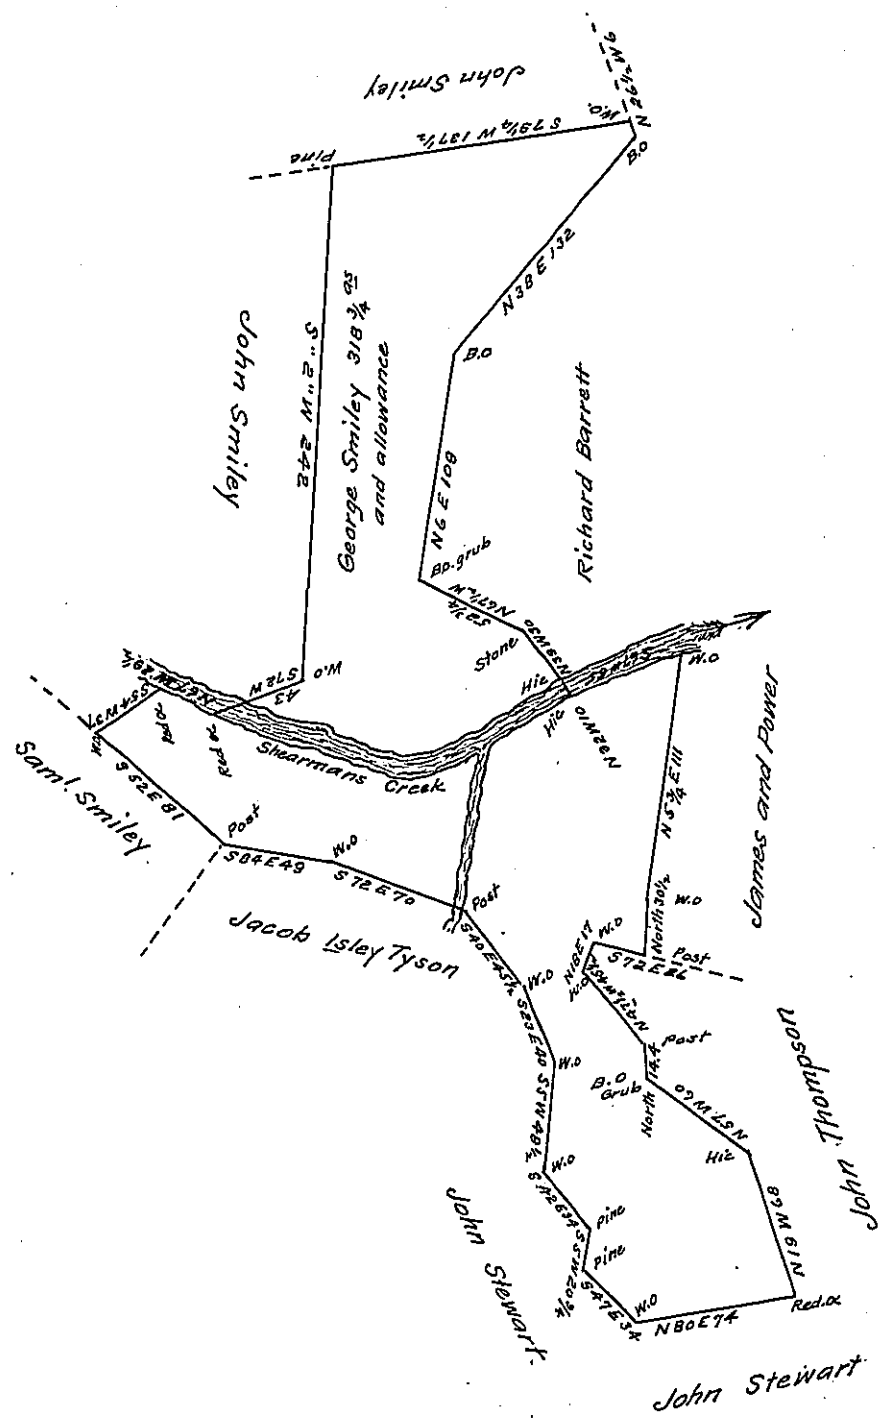

The Draught of a Tract of Land Situate in Rye Township Cumberland County Containing Three Hundred and eighteen and three fourths acres and allowance of six per cent for Roads &c. Surveyed May 15th 1789 in pursuance of a Warrant granted to George Smiley Dated November 13th 1788

To Samuel Cochran Esqr Surveyor General of Pennsylva

Pr Saml Lyon late D.S.

Note Part of the above tract of Land has been already appropriated by two Warrants in the name of William Smiley dated in the year _____

IN TESTIMONY that the above is a copy of the original remaining on file in the Department of Internal Affairs of Pennsylvania, made conformably to an Act of Assembly approved the 16th day of February, 1833, I have hereunto set my Hand and caused the Seal of said Department to be affixed at Harrisburg, this fourth *day of* May *1909.*

Henry Houck

Secretary of Internal Affairs.