FORM No. 3.

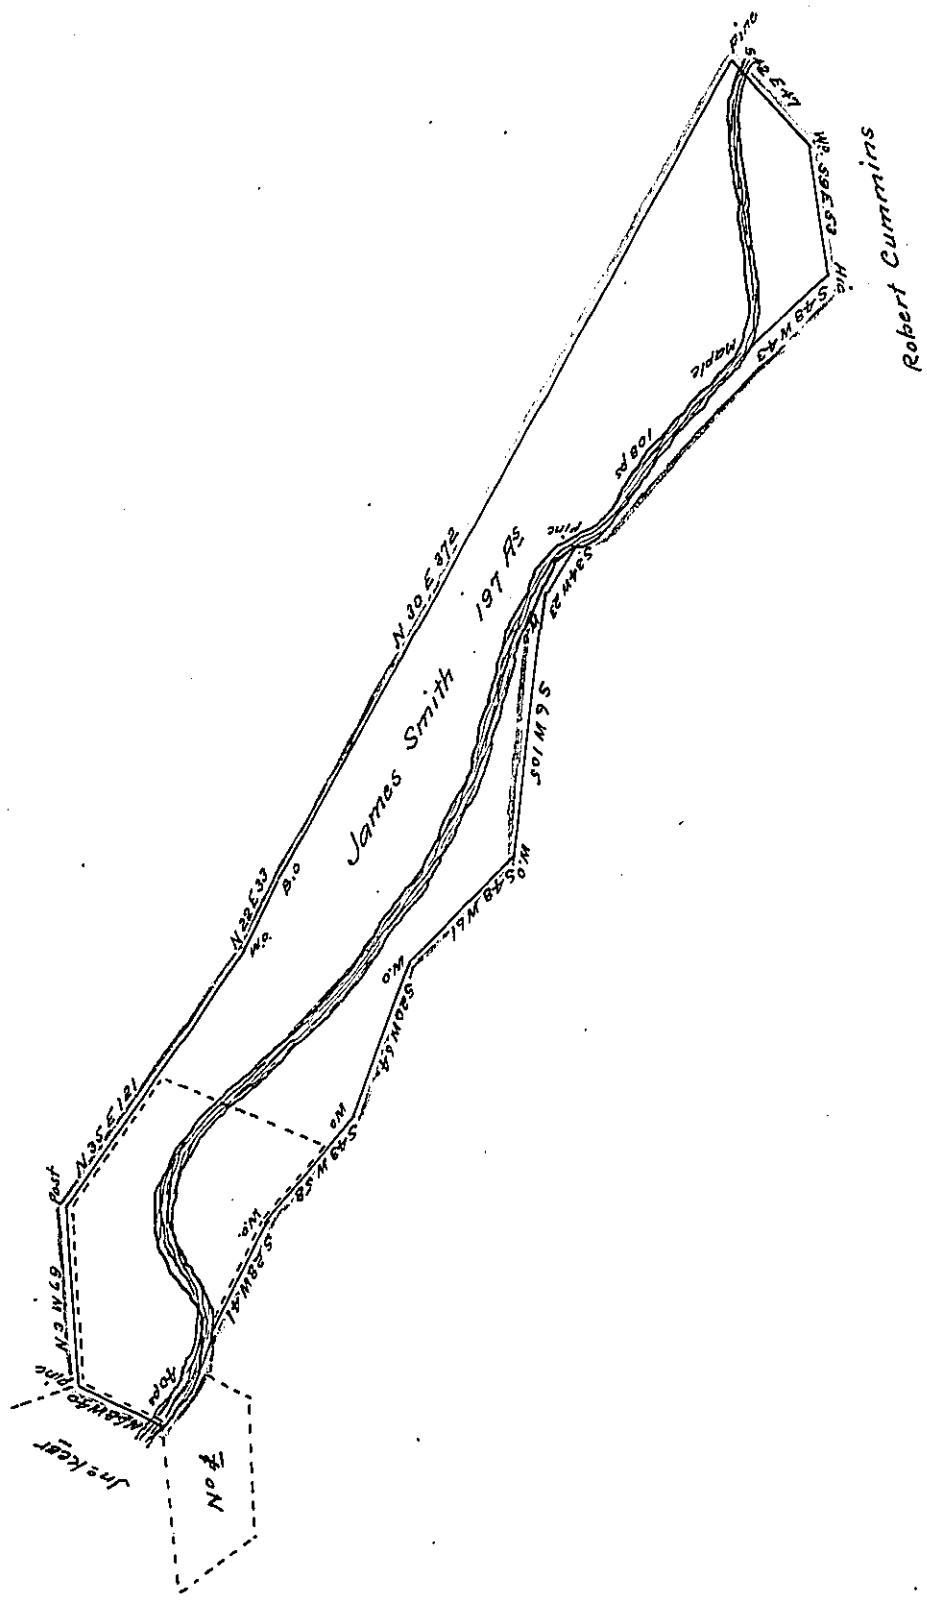

A Draft of a tract of land situate on Licking Creek In Belfast Township Bedford County containing One Hundred & Ninety seven Acres & Allowance of six per cent for Roads &c Surveyed the 18th day of April 1763 for James Smith In pursuance of a warrant dated the 24th day of July 1762.
The red lines represent the draft of A Tract of land surveyed for Robbert Smith in pursuance of a warrant dated the 23th day of July 1762 - this tract Interferes One Hundred & ninety five Acres with the James Smith tract Robert Smith conveyed to James Smith who conveyed to Christian Crabs and Jacob Hough Jacob Hough Hough conveyed 118 Acres to David Beichtal who conveyed the same to Samuel Beichtal who devised the same to the Heirs of Jonathan Wolf Deceased The present owners - Christiain Crabs conveyed his part to Michal Sipes all of whose heirs except Benjamin Deshong conveyed to Joshua Pittman the present owner Benjin Desong ownes part of said tract No 1 represented by the dotted lines is a draft of a tract of land surveyed for Hannah Boyles on the 3th day of May 1790 - in pursuance of a warrant dated the 19th day of September 1787 - This traot interferes Forty six acres and Ninty three perches with the James Smith survey. Hannah Boyles conveyed to Frederick Deshong who claims the land but is not in possession of it
to Gabrial Heister Esq.r 56.

James OConnor D.S.

IN TESTIMONY that the above is a copy of the original remaining on file in the Department of Internal Affairs of Pennsylvania, made conformably to an Act of Assembly approved the 16th day of February, 1833, I have hereunto set my Hand and caused the Seal of said Department to be affixed at Harrisburg, this fifteenth *day of* July *1909.*

Henry Houck

Secretary of Internal Affairs.