FORM No. 3.

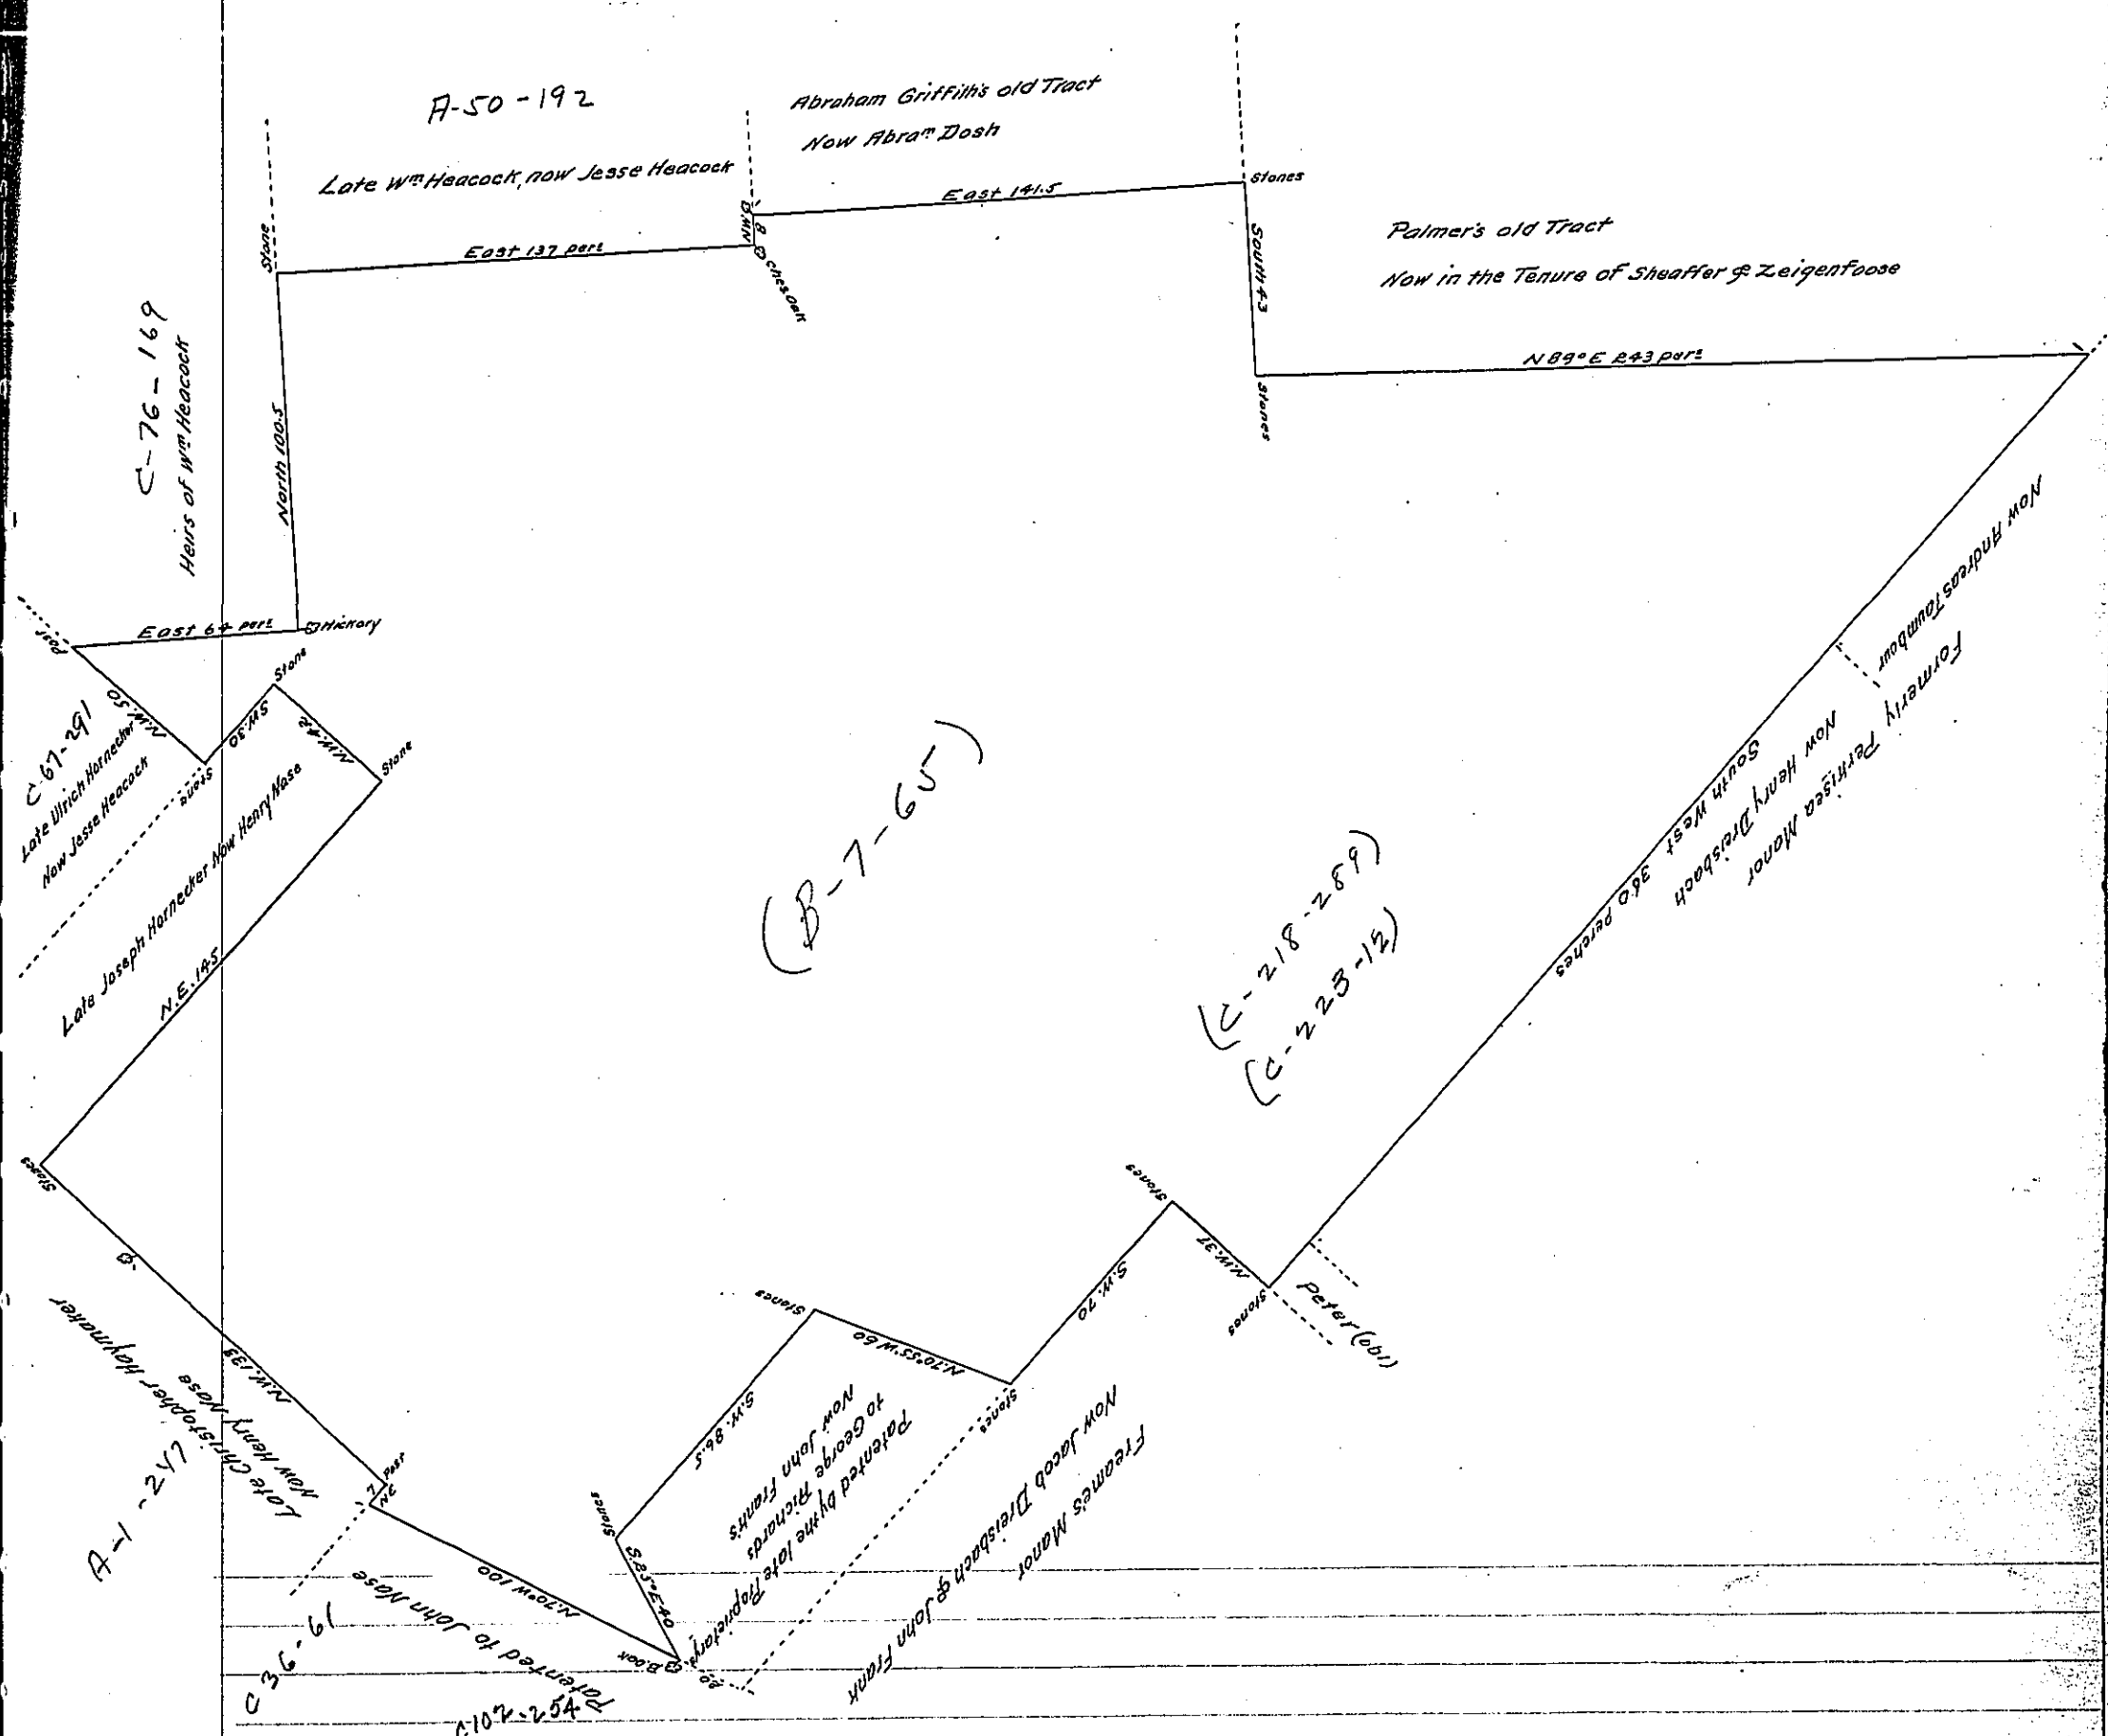

The above is a Draught of a Tract of Land situate in Rockhill township Bucks County Containing 780 Acres & Allowance of six P.C. for Roads, being one of several Tracts which were Surveyd to Deitrick Welker on a General Grant from the late Proprietaries in the year 1751; And Resurveyd to him in pursuance of a Renewal of said General Grant on the 11th of June 1768; Laid down Agreeable to the Original Courses and Distances, Magnetic Variation five Degrees, Acertain'd to be Correct by having refference to the Surveys of the Adjoining Tracts

Haveing Carefully Examined & Compared the Several Draughts made from Wm Armstrongs Division of Dieterck Welkers origioneal Survey of 780 Acres & allowance, in Rockhill Township, Bucks County, it appears clear to me that the above Draught is a True Survey of the same.

Jno Ruckman

IN TESTIMONY that the above is a copy of the original remaining on file in the Department of Internal Affairs of Pennsylvania, made conformably to an Act of Assembly approved the 16th day of February, 1833, I have hereunto set my Hand and caused the Seal of said Department to be affixed at Harrisburg, this

twenty-third day of February 1910

Henry Houck

Secretary of Internal Affairs.