FORM No. 1.

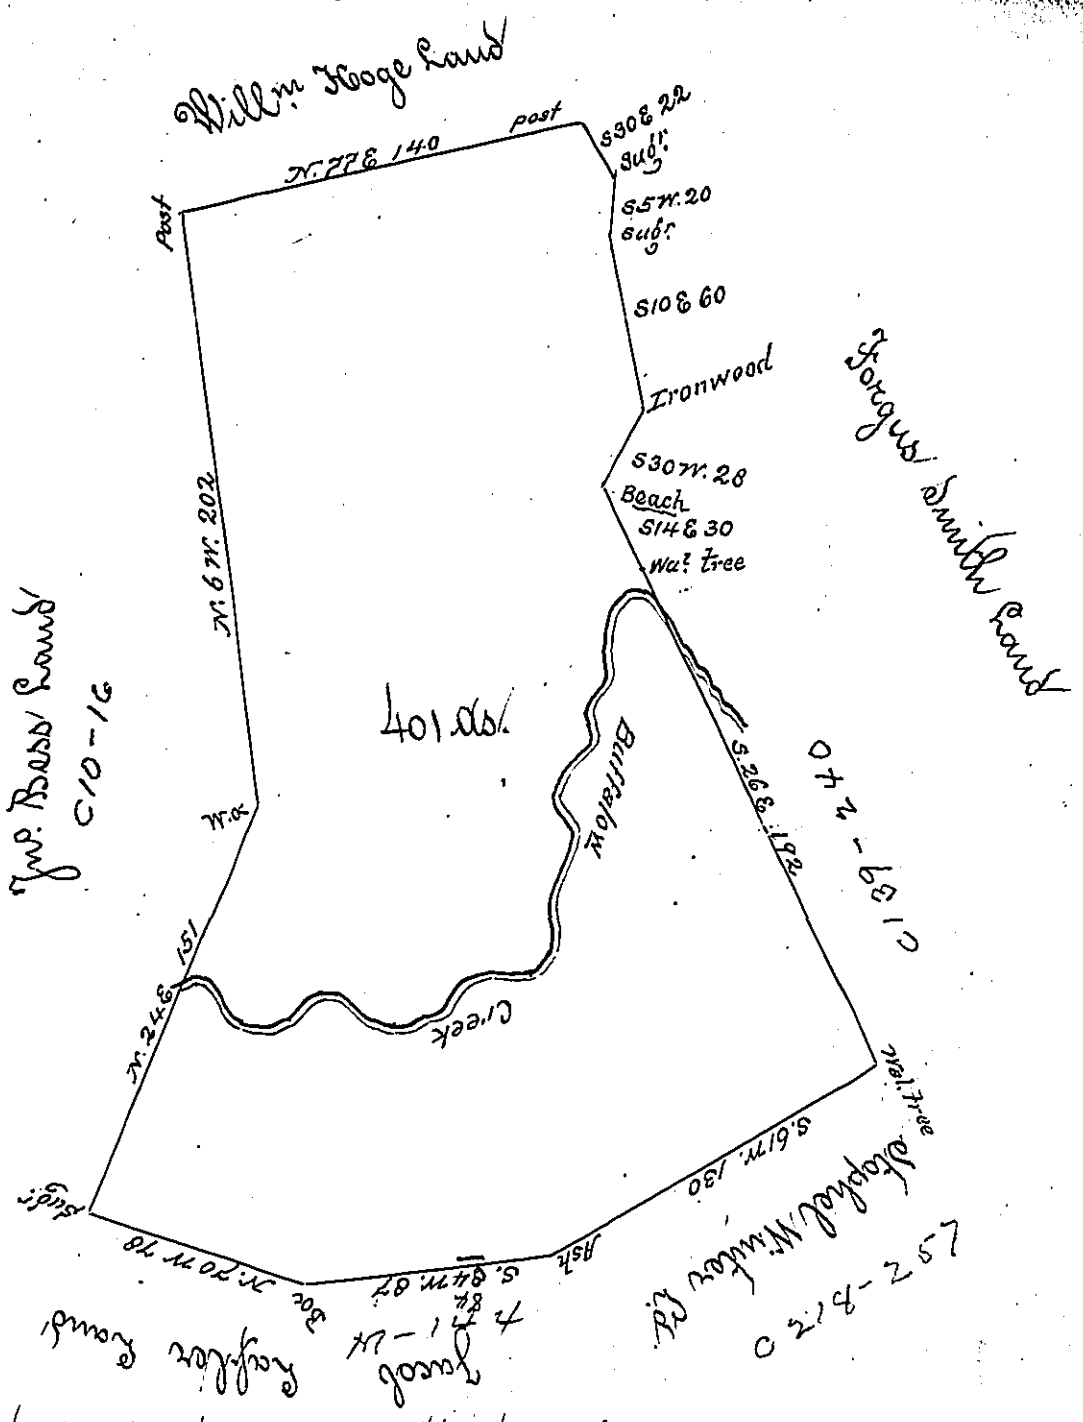

The above is a Draught of a tract of Land situate on Buffalow Creek Calld plumtree Containing four Hundred and one acres Surveyed Aprile the 28th 1786 in pursuance of a Cartificat Granted to Jno Boggs by the Virginea Commissioners which Certificat was entered of record by Robt Wood Surveyor of Ohio County on the 20th day of December 1779 as will appear by relation being had to said records — Recd 15th Septr 1787 —

John Lukens Esqr
Sr Gl State of Pens.

Jno Hoge D.S.

IN TESTIMONY that the above is a copy of the original remaining on file in the Department of Internal Affairs of Pennsylvania, made conformably to an Act of Assembly approved the 16th day of February, 1833, I have hereunto set my Hand and caused the Seal of said Department to be affixed at Harrisburg, this Second *day of* November *1903.*

Isaac B. Brown

Secretary of Internal Affairs.