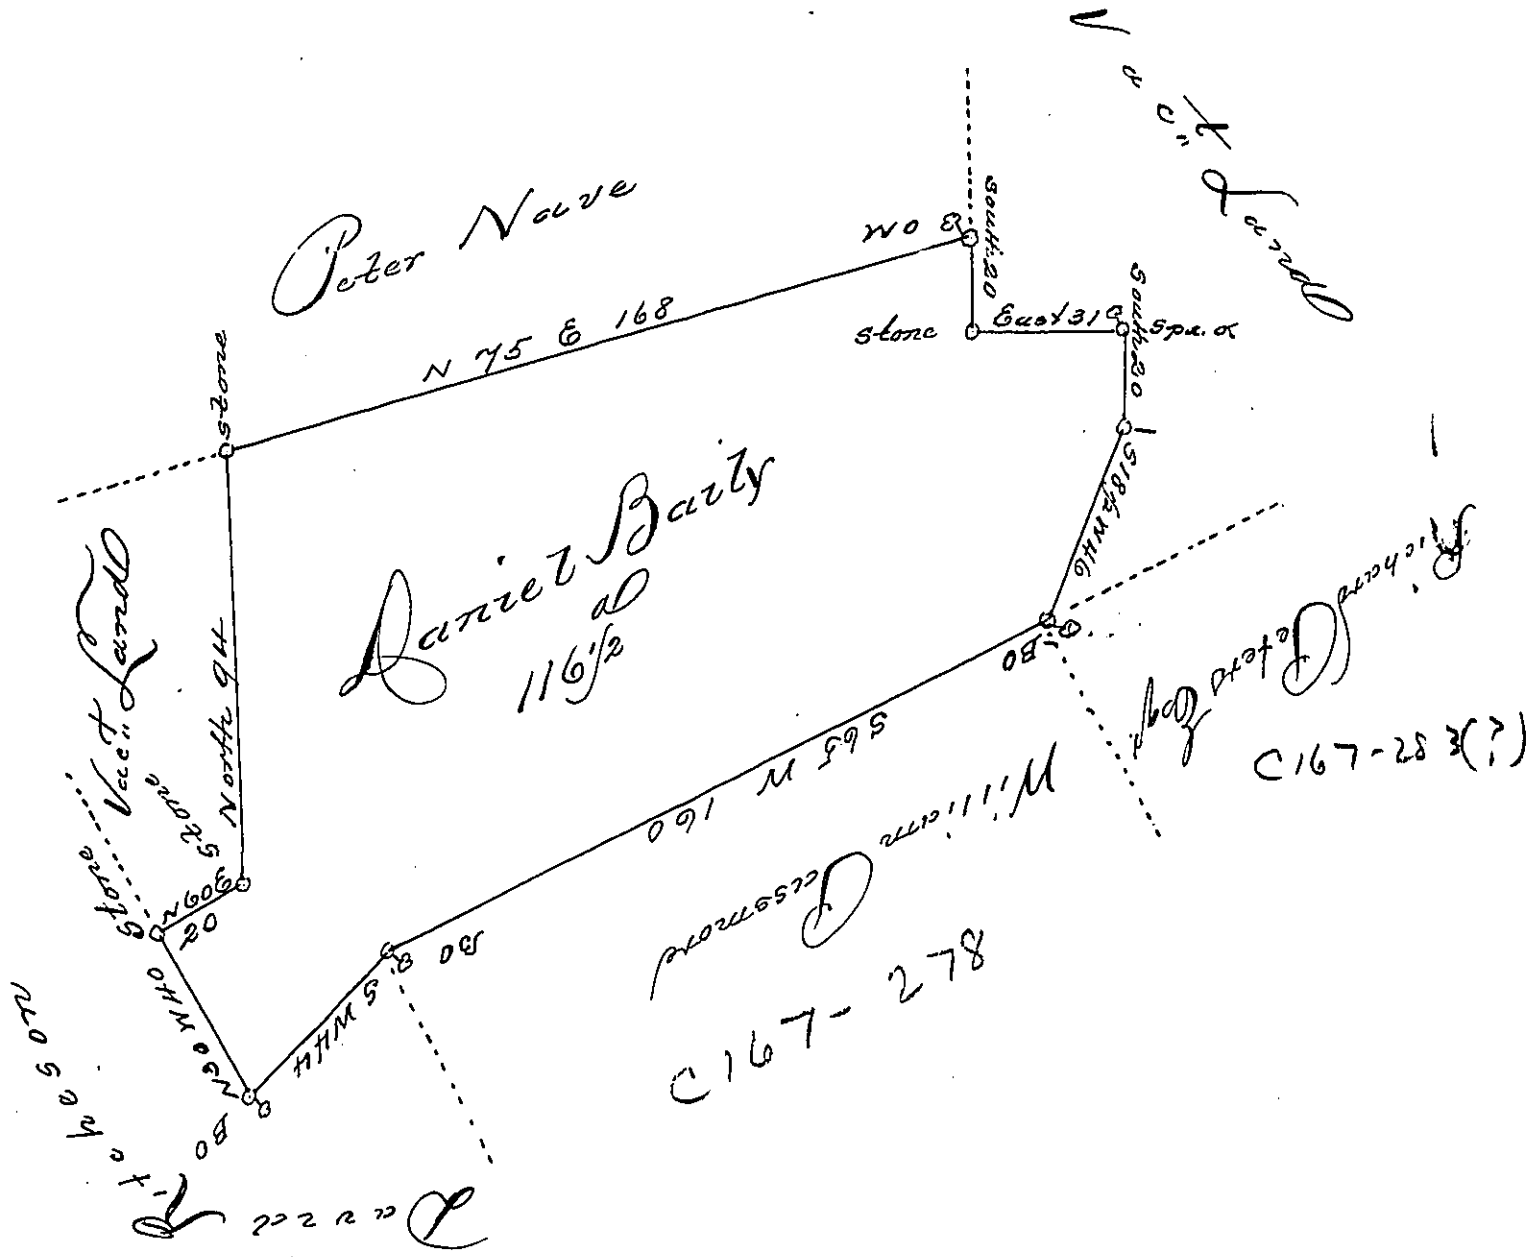

A Draught of a Tract of Land Situate in Newberry Township in the County of York. Surveyed the 26th day of April, 1767. In pursuance of an Application No. 3033, Dated the 11th day of March, 1767, Containing One hundred and sixteen acres and a half and allowance of six acres pr. Cent. for Roads &c. Called Mount Pleasant.

P. Chas Lukens D. S.

To Jno. Lukens Esqr.
Surveyor General.

IN TESTIMONY that the above is a copy of the original remaining on file in the Department of Internal Affairs of Pennsylvania, made conformably to an Act of Assembly approved the 16th day of February, 1833, I have hereunto set my Hand and caused the Seal of said Department to be affixed at Harrisburg, this fifth *day of* August *1903.*

Isaac B. Brown
Secretary of Internal Affairs.