FORM No. I.

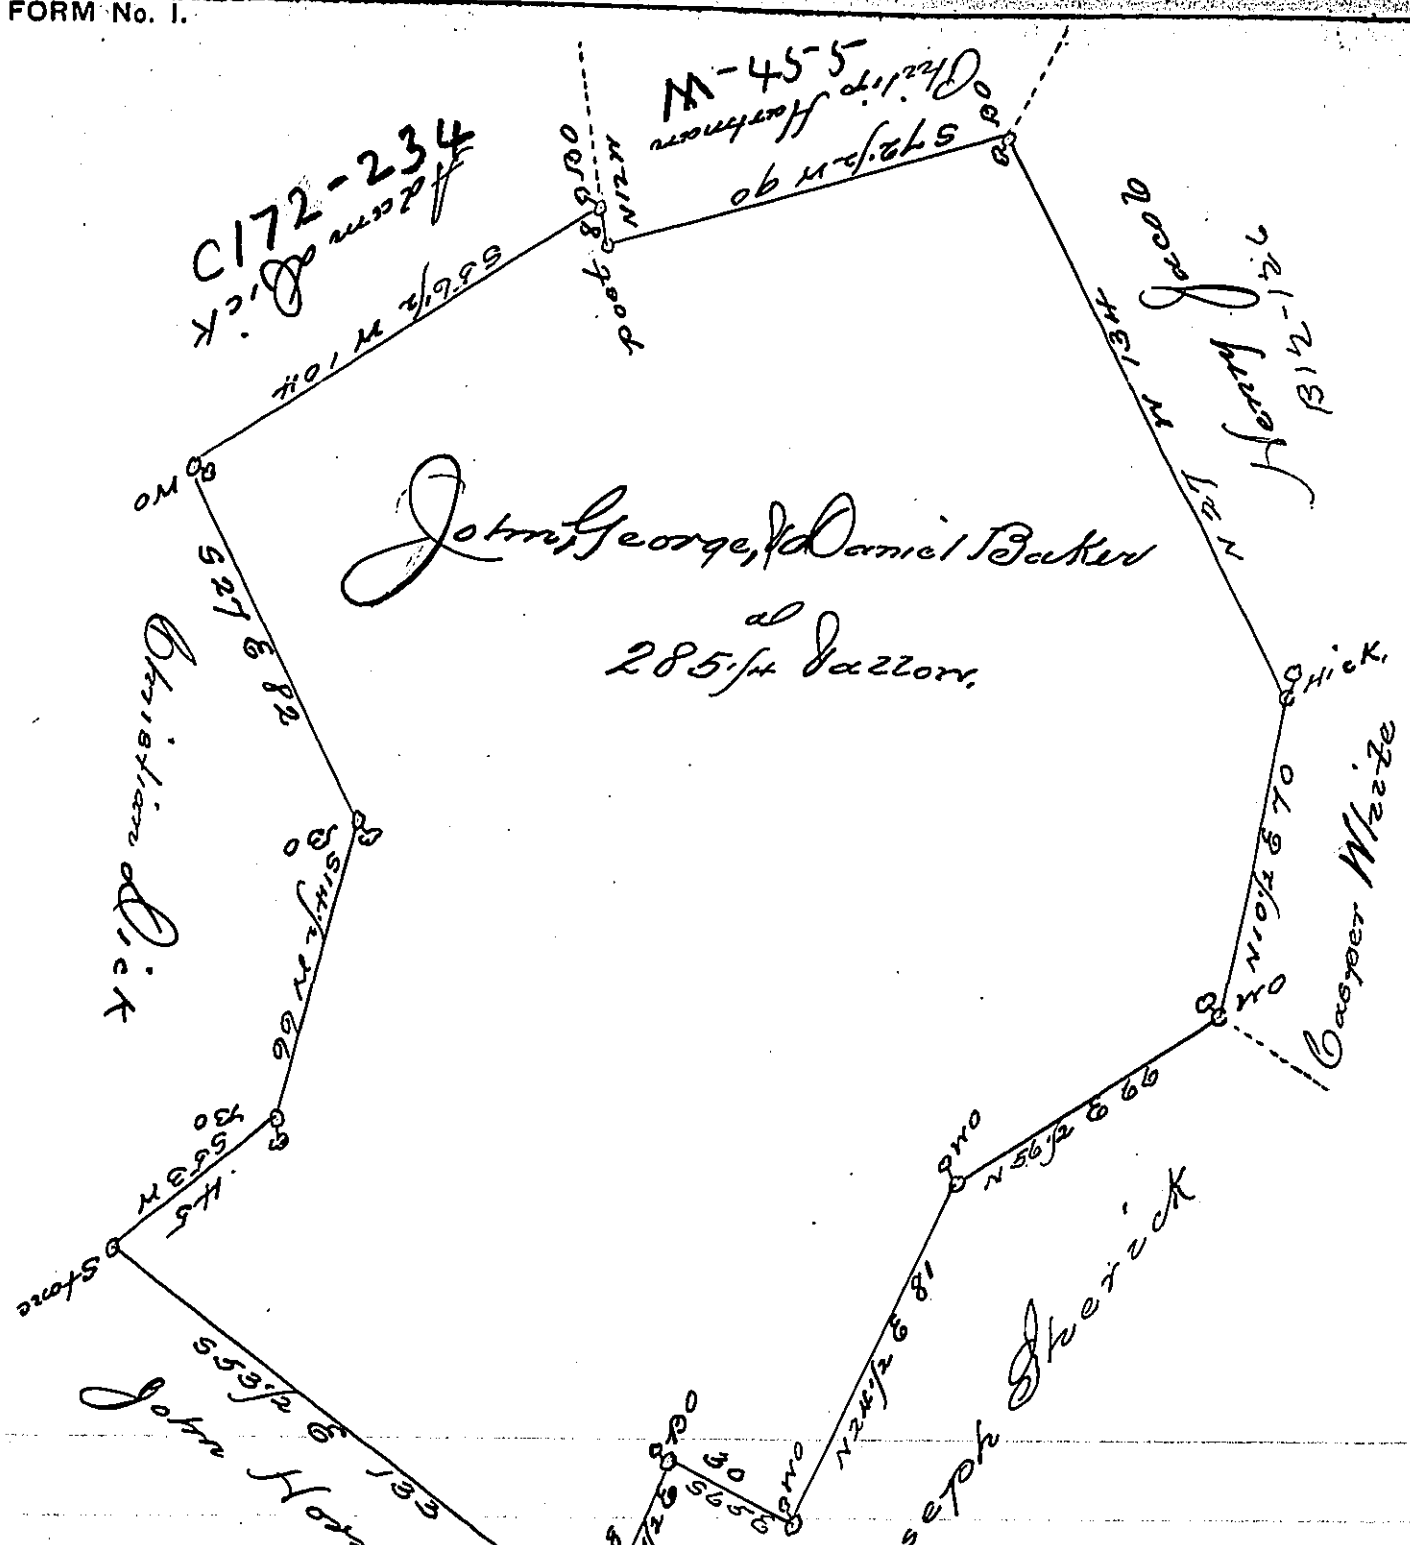

A Draught of a Tract of Land Situate in Berwick Township in the County of York, Called ——— Surveyed to John, George and Daniel Baker, in pursuance of two Warrants, one of them granted to George Baker dated the 31st day of May, 1762. The other granted to John, George, & Daniel Baker dated the 24th day of October, 1769. Containing two hundred and eighty five acres and a quarter and allowance of six acres p Cent for Roads &c.

P. Chas. Lukens D. S.

To John Lukens Esqr
Surveyor General

IN TESTIMONY that the above is a copy of the original remaining on file in the Department of Internal Affairs of Pennsylvania, made conformably to an Act of Assembly approved the 16th day of February, 1833, I have hereunto set my Hand and caused the Seal of said Department to be affixed at Harrisburg, this second *day of* June, *1903,*

Isaac B. Brown
Secretary of Internal Affairs.