FORM No. 1.

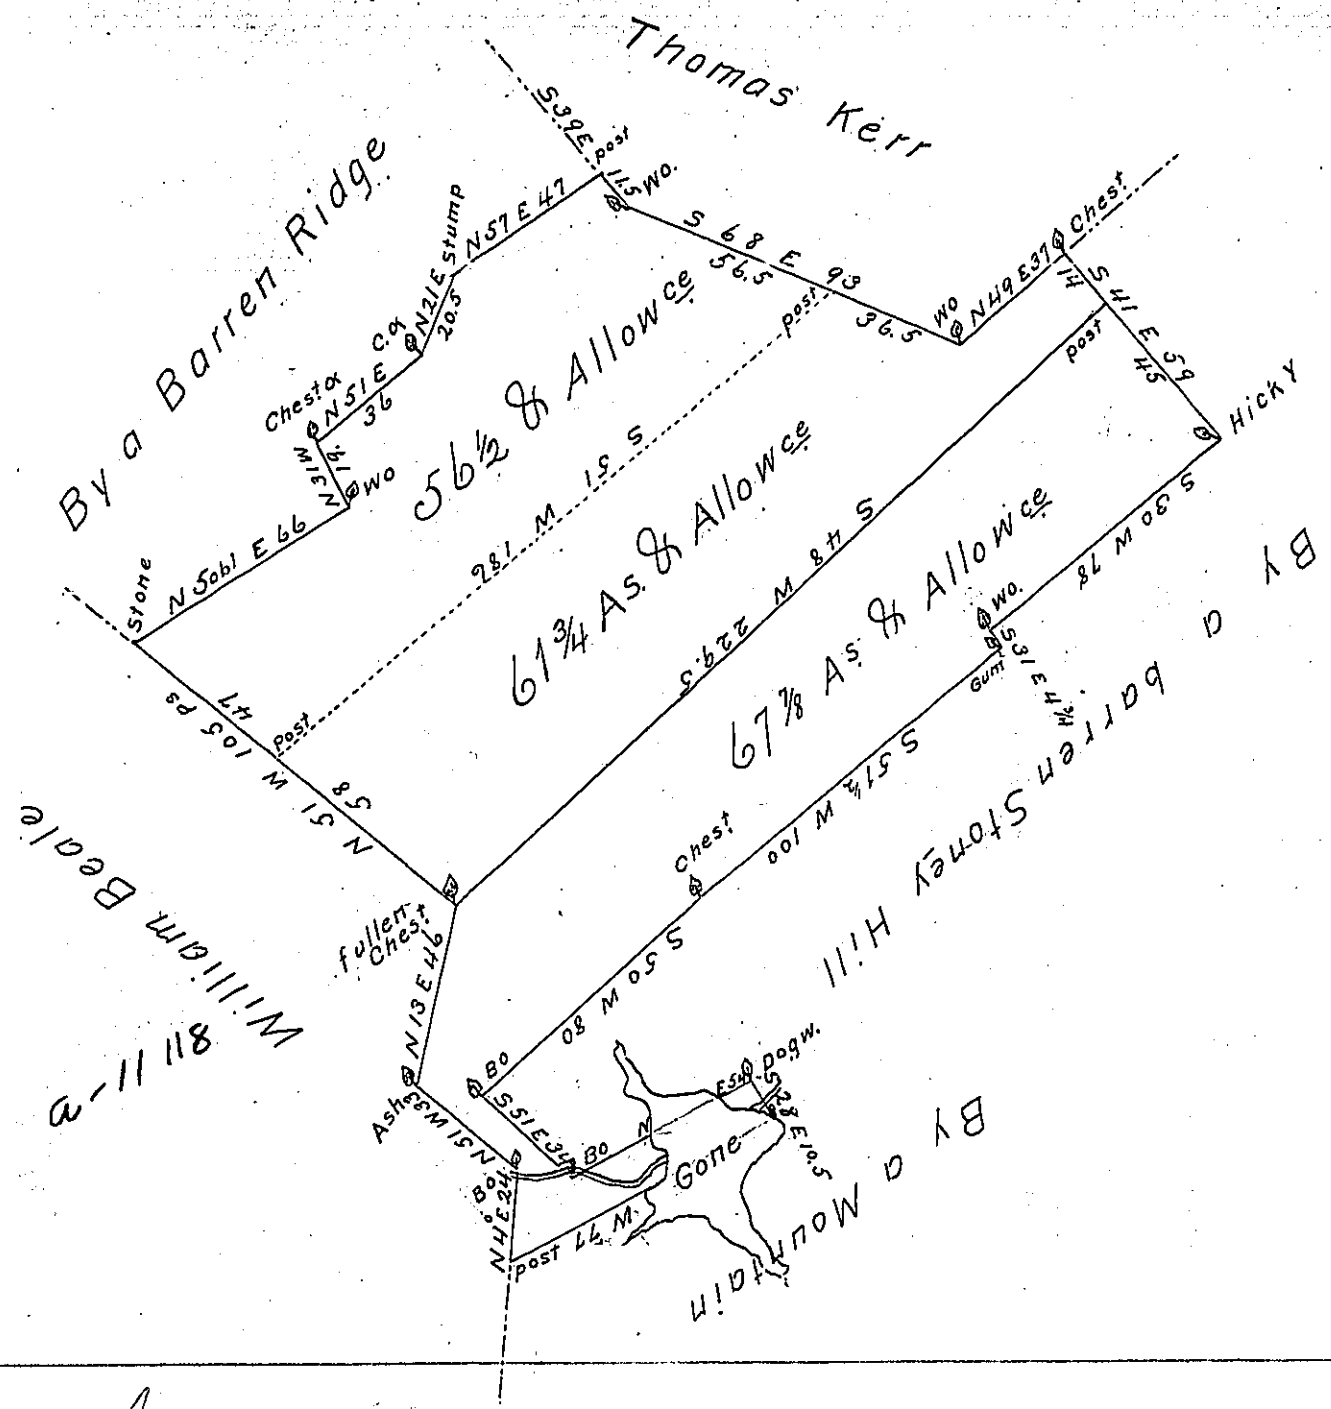

Acres

56½ and allowce &c. Surveyd on Wt. of 28th of Sept. 1774
61¾ & Do. - - - - - - on Wt. of 25th February 1773 } to David
67⅞ & Do. - - - - - - on Wt. of 30th Novr. 1785 } Beale

Total 186⅛ - Situate in Lack Township Cumberland County Surveyd the 19th day of January 1786 to David Beale

No Signature

IN TESTIMONY that the above is a copy of the original remaining on file in the Department of Internal Affairs of Pennsylvania, made conformably to an Act of Assembly approved the 16th day of February, 1833, I have hereunto set my Hand and caused the Seal of said Department to be affixed at Harrisburg, this fourth *day of* January *1904.*

Grace R. Brown

Secretary of Internal Affairs.