FORM No. I.

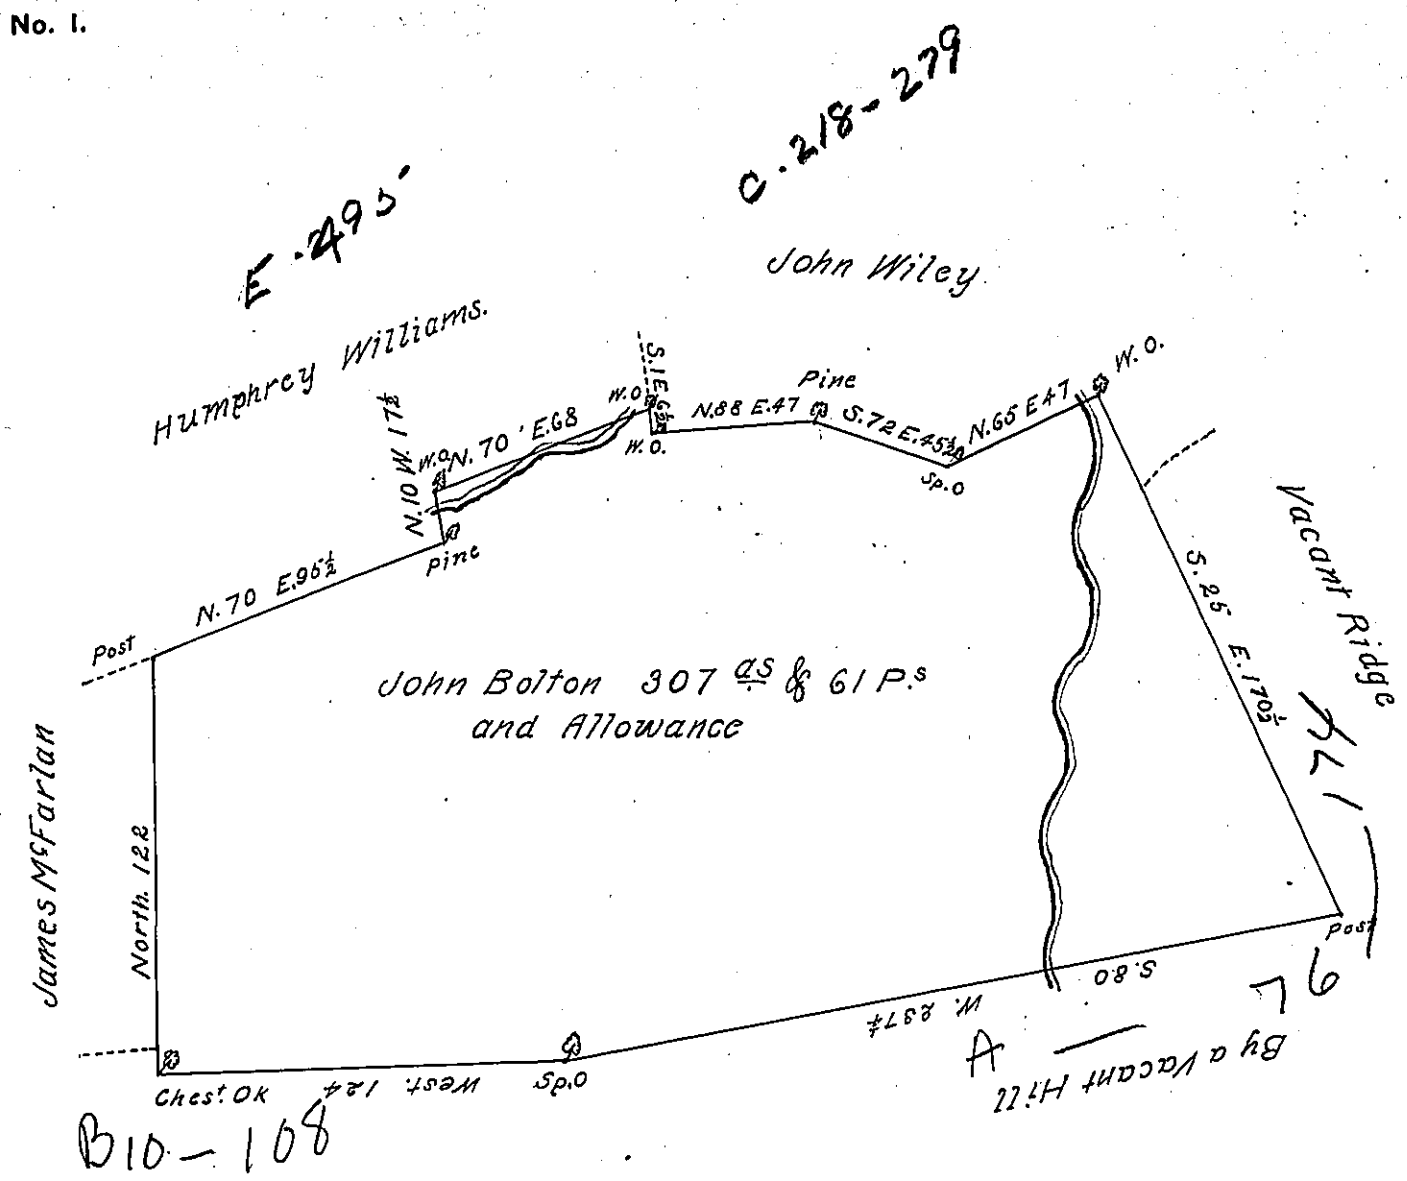

The Draught of a Tract of Land Situate in Rye Township Cumberland County Containing three hundred and Seven Acres and 61 perches and Allowance of Six ⅌ Cent for Roads &c^a Surveyed the 26th Day of December 1792. in pursuance of a Warrant granted to John Bolton Dated the 3rd Day of September 1792

To Daniel Brodhead Esquire Surveyor General of Pennsylvania } ⅌ Saml Lyon D.S.

IN TESTIMONY that the above is a copy of the original remaining on file in the Department of Internal Affairs of Pennsylvania, made conformably to an Act of Assembly approved the 16th day of February, 1833, I have hereunto set my Hand and caused the Seal of said Department to be affixed at Harrisburg, this twelfth *day of* October *1903*

Isaac B. Brown

Secretary of Internal Affairs.