FORM No. 1.

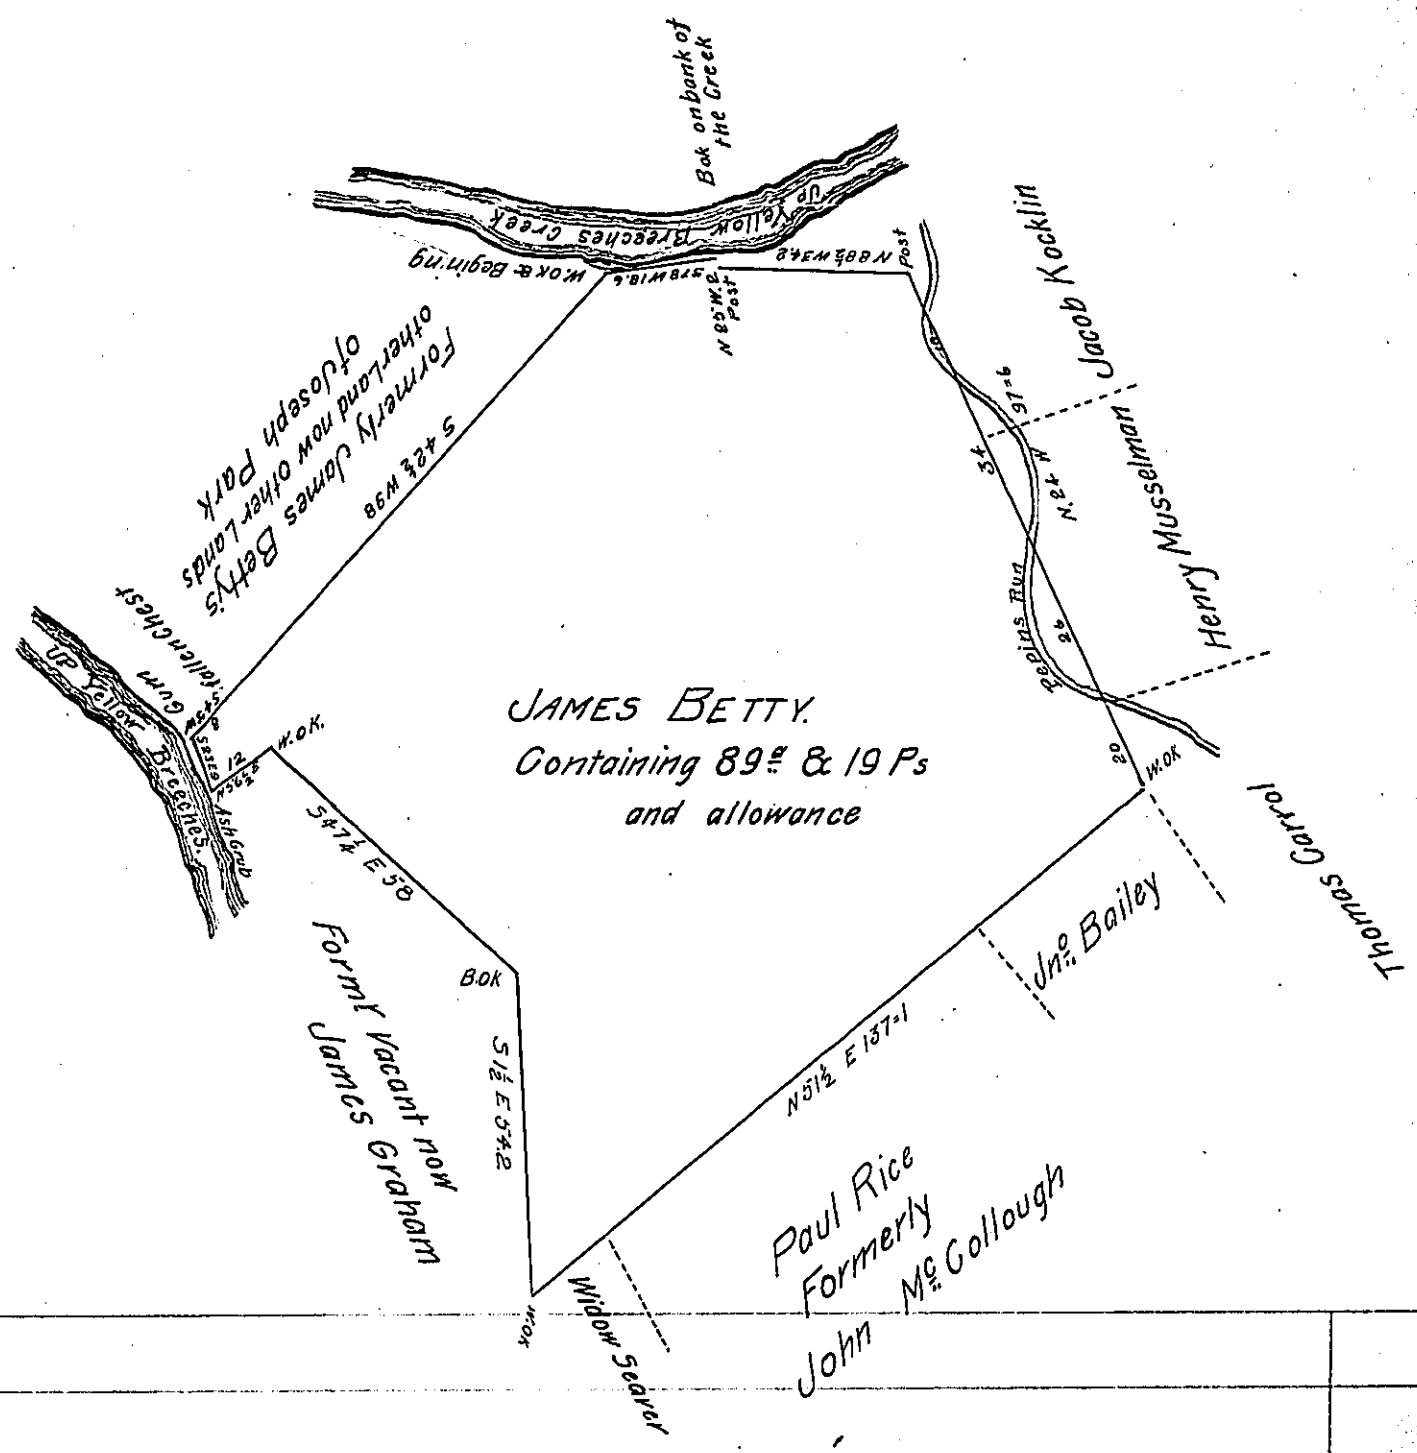

Situate in Monoghan (alias Manahan) Township in the County of York. Containing as above set forth 89 as & 19 Ps and allowance. Originally Surveyed by Charles Lukens late D.S. on the 2d day of May 1766 in pursuance of a warrant for 40 as granted to James Betty bearing date the 25th day of March 1751. Resurveyed by the old lines the 1st day of June 1821, at the request of Joseph Park the present owner who desired me to make Return of the Draught for confirmation

To Samuel Cochran Esquire
Surveyor General
Harrisburg Pa

Peter Spangler D.S.

IN TESTIMONY that the above is a copy of the original remaining on file in the Department of Internal Affairs of Pennsylvania, made conformably to an Act of Assembly approved the 16th day of February, 1833, I have hereunto set my Hand and caused the Seal of said Department to be affixed at Harrisburg, this eleventh *day of* January *1904.*

Isaac B. Brown

Secretary of Internal Affairs.