FORM No. I.

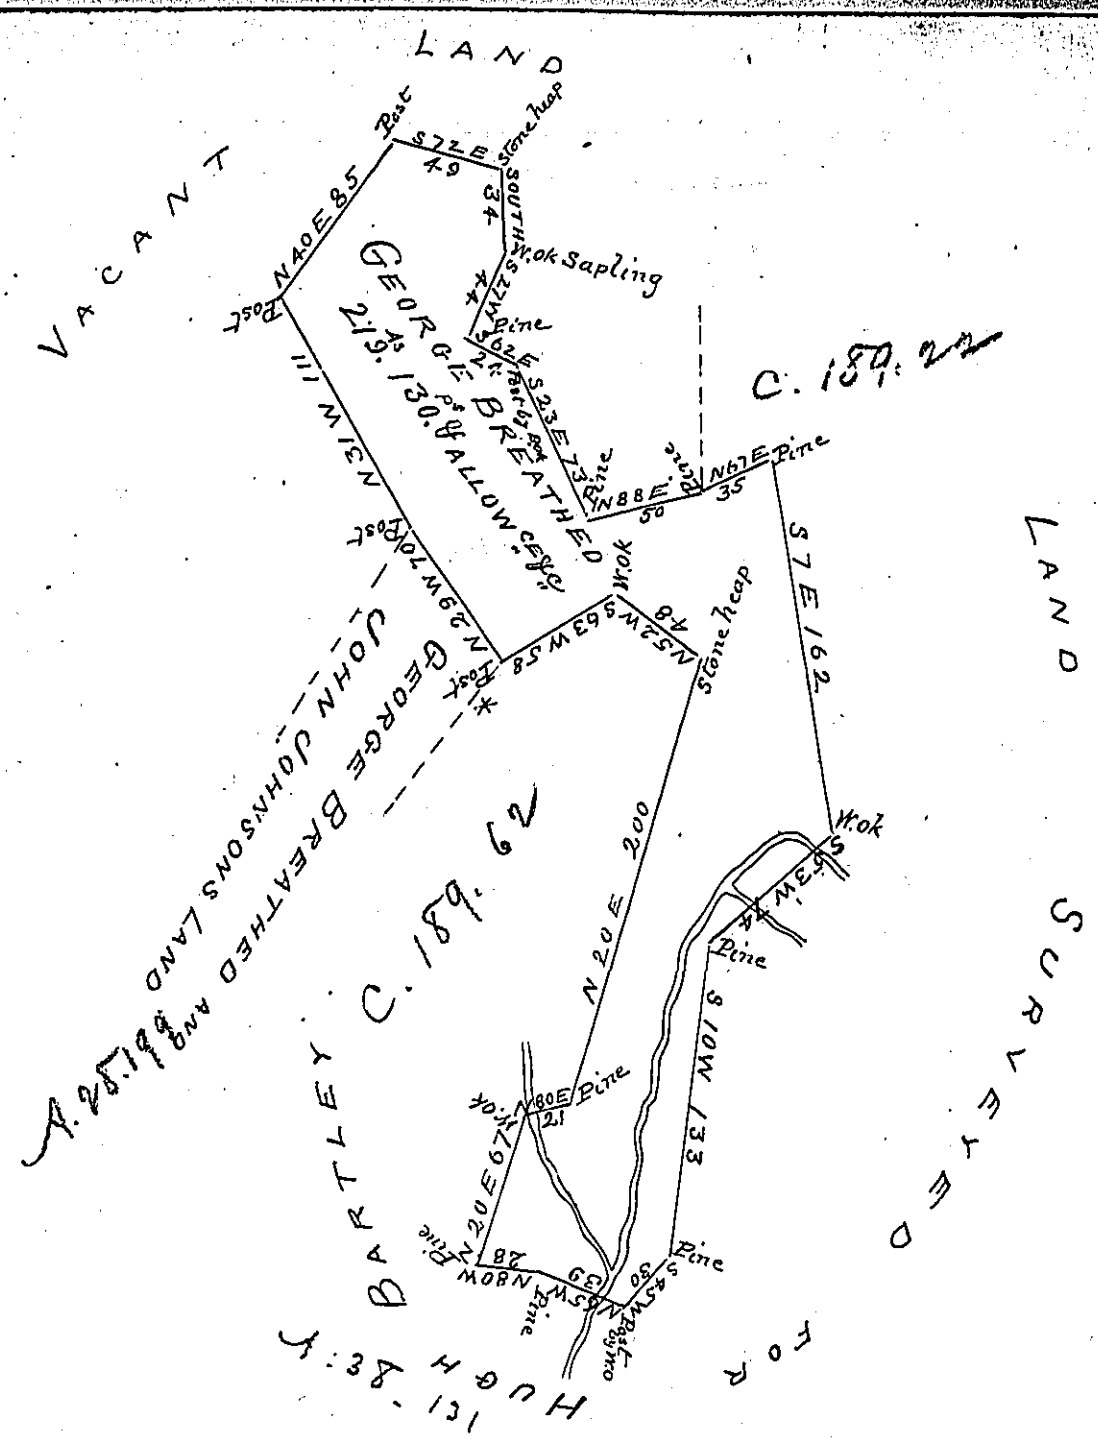

Situate on the waters of Bucklick run, a branch of sideling hill Creek in Bethel Township, in the County of Bedford, Including and Improvement Containing two hundred and nineteen acres, and one hundred and thirty perches and allowance of six P. Cent for Roads &c Surveyed for George Breathed the tenth day of December 1803, in pursuance of a Warrant dated October 22nd 1795

The above Tract Call'd the 4 Springs

William Piper Deputy Sr

To Samuel Cochran Esqr
Surveyor General

IN TESTIMONY that the above is a copy of the original remaining on file in the Department of Internal Affairs of Pennsylvania, made conformably to an Act of Assembly approved the 16th day of February, 1833, I have hereunto set my Hand and caused the Seal of said Department to be affixed at Harrisburg, this fourth *day of* January *1904*

Isaac B. Brown
Secretary of Internal Affairs.