FORM No. I.



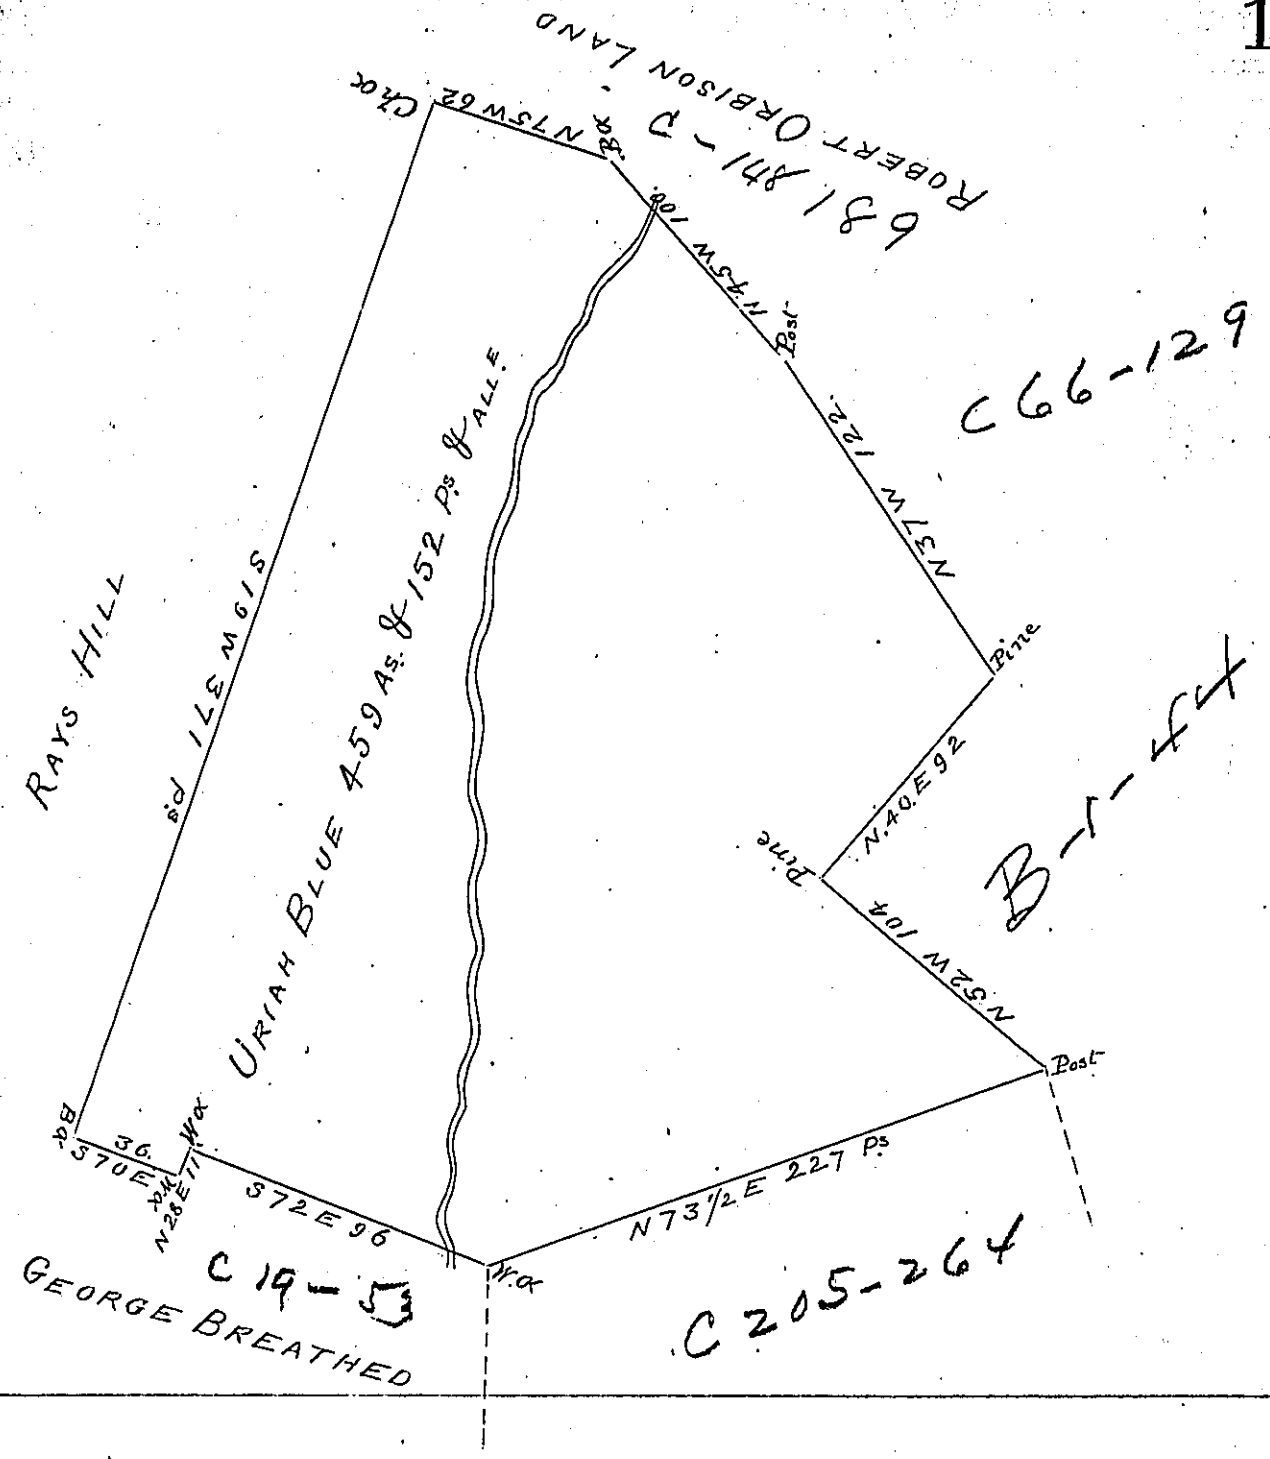


Situated on both sides of the great Road in Providence Township Bedford County Containing Four hundred and Fifty Nine Acres and 152 perches with the usual allowance of six Pr Cent for Roads &c Surveyed for Uriah Blue the 30th Day of June 1786 On Warrant dated January 25th 1786 ——

Taken from the Field Notes of George Woods late Deputy Surveyor of Bedford County October 1st 1792 ——

George Woods Junr D.S.

To Daniel Brodhead Esqr S.G.

*IN TESTIMONY that the above is a copy of the original remaining on file in the Department of Internal Affairs of Pennsylvania, made conformably to an Act of Assembly approved the 16th day of February, 1833, I have hereunto set my Hand and caused the Seal of said Department to be affixed at Harrisburg, this* fourth *day of* January *1904.*

Isaac B. Brown

*Secretary of Internal Affairs.*