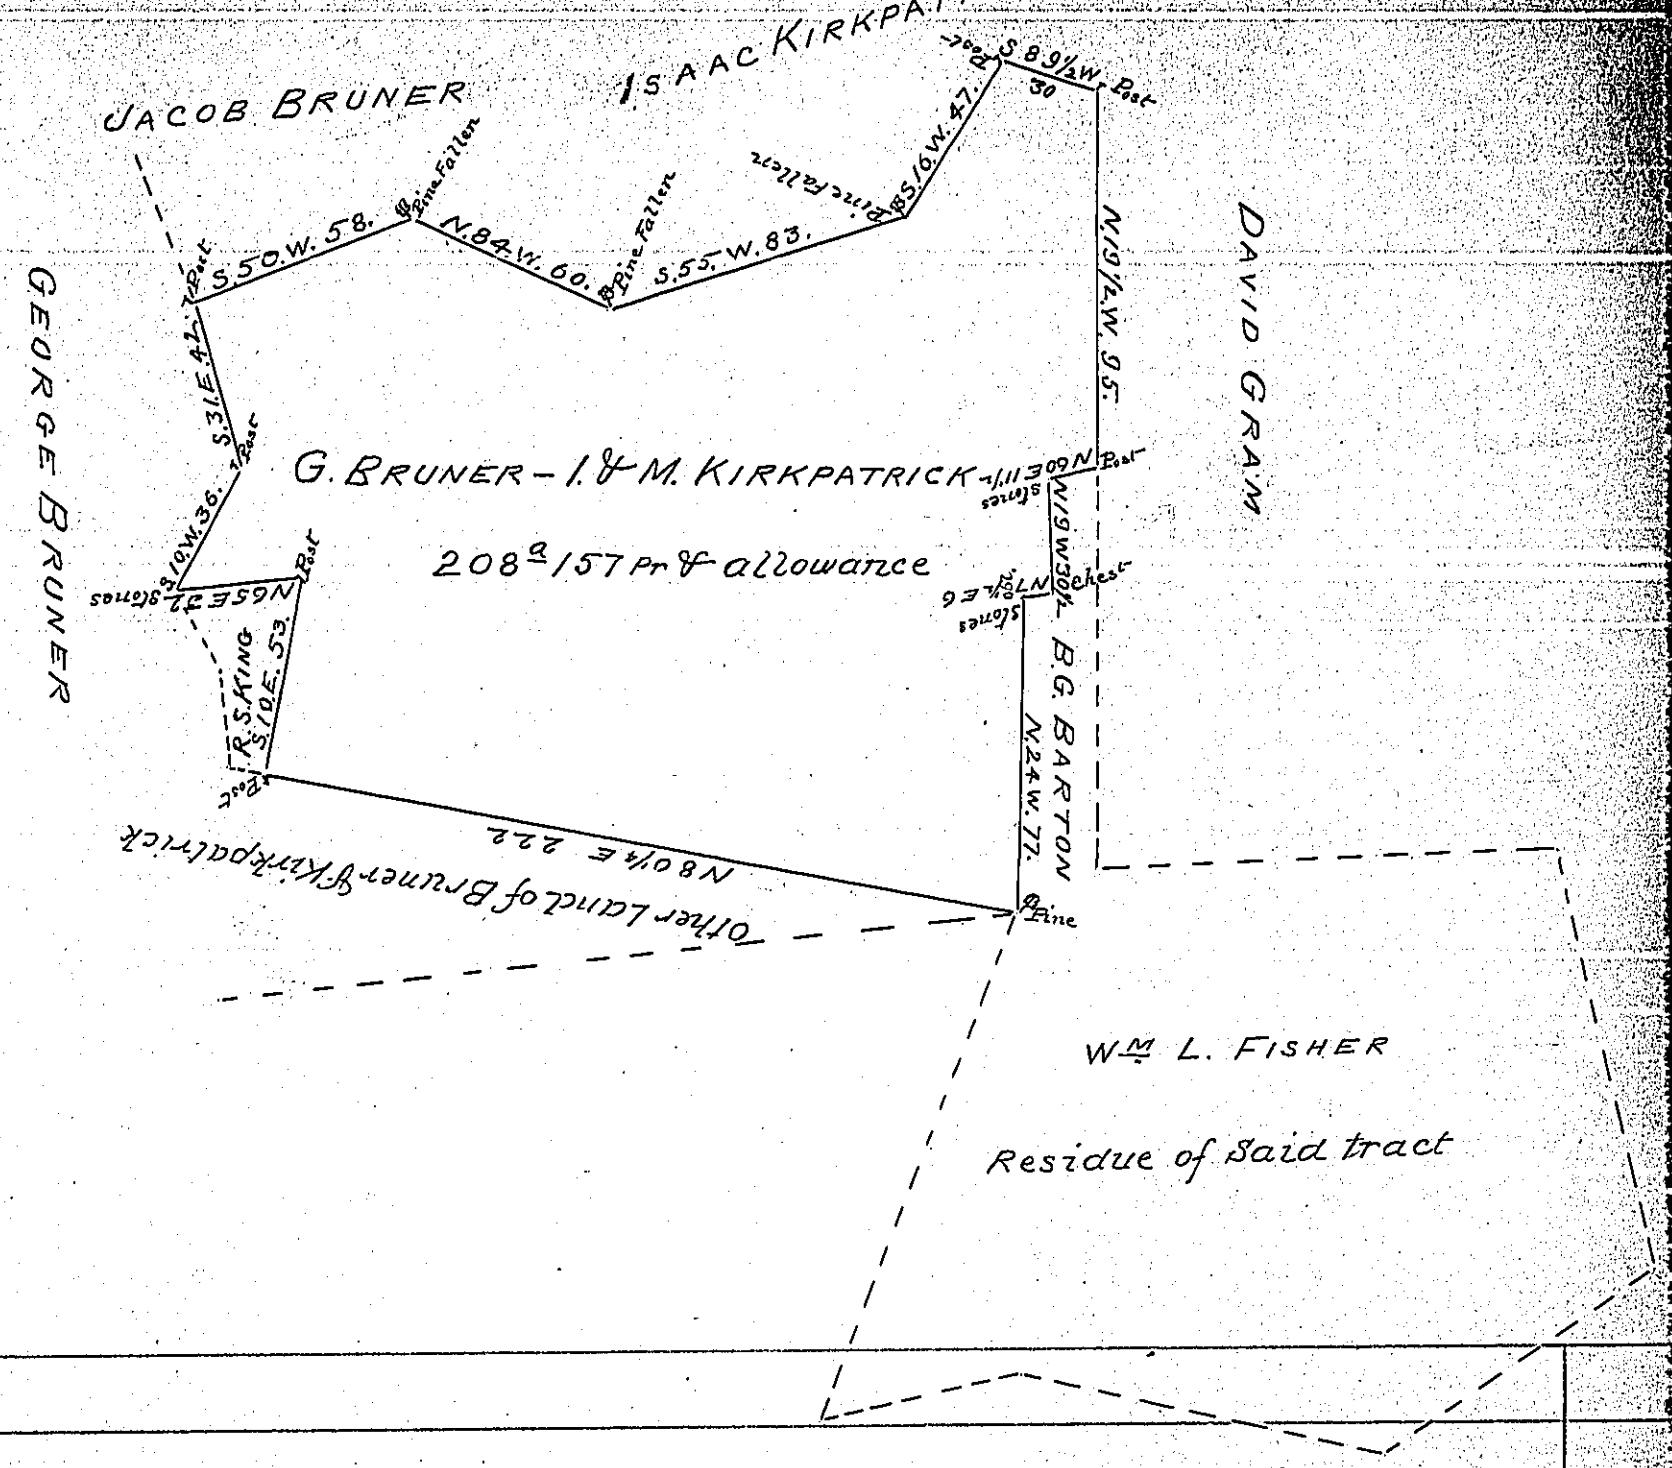

Draught of a tract of land situate in Penn and Wheatfield Townships Perry County Containing Two hundred and eight acres 157 pr & allowance of six per Cent for roads &c Part of 331 as 146 pr Originally Surveyed on an Order granted to John Dougherty dated December 27th 1766 No 2290 The above part Surveyed for George Bruner & M. Kirkpatrick the Owners to patent March the 23d & 24th 1842 Pr Wm Wilson D.S.

Jacob Sallade Esq
Surveyor General of Pa

IN TESTIMONY that the above is a copy of the original remaining on file in the Department of Internal Affairs of Pennsylvania, made conformably to an Act of Assembly approved the 16th day of February, 1833, I have hereunto set my Hand and caused the Seal of said Department to be affixed at Harrisburg, this eighth *day of* February *1904.*

James P. Barry
Secretary of Internal Affairs.