FORM No. I.

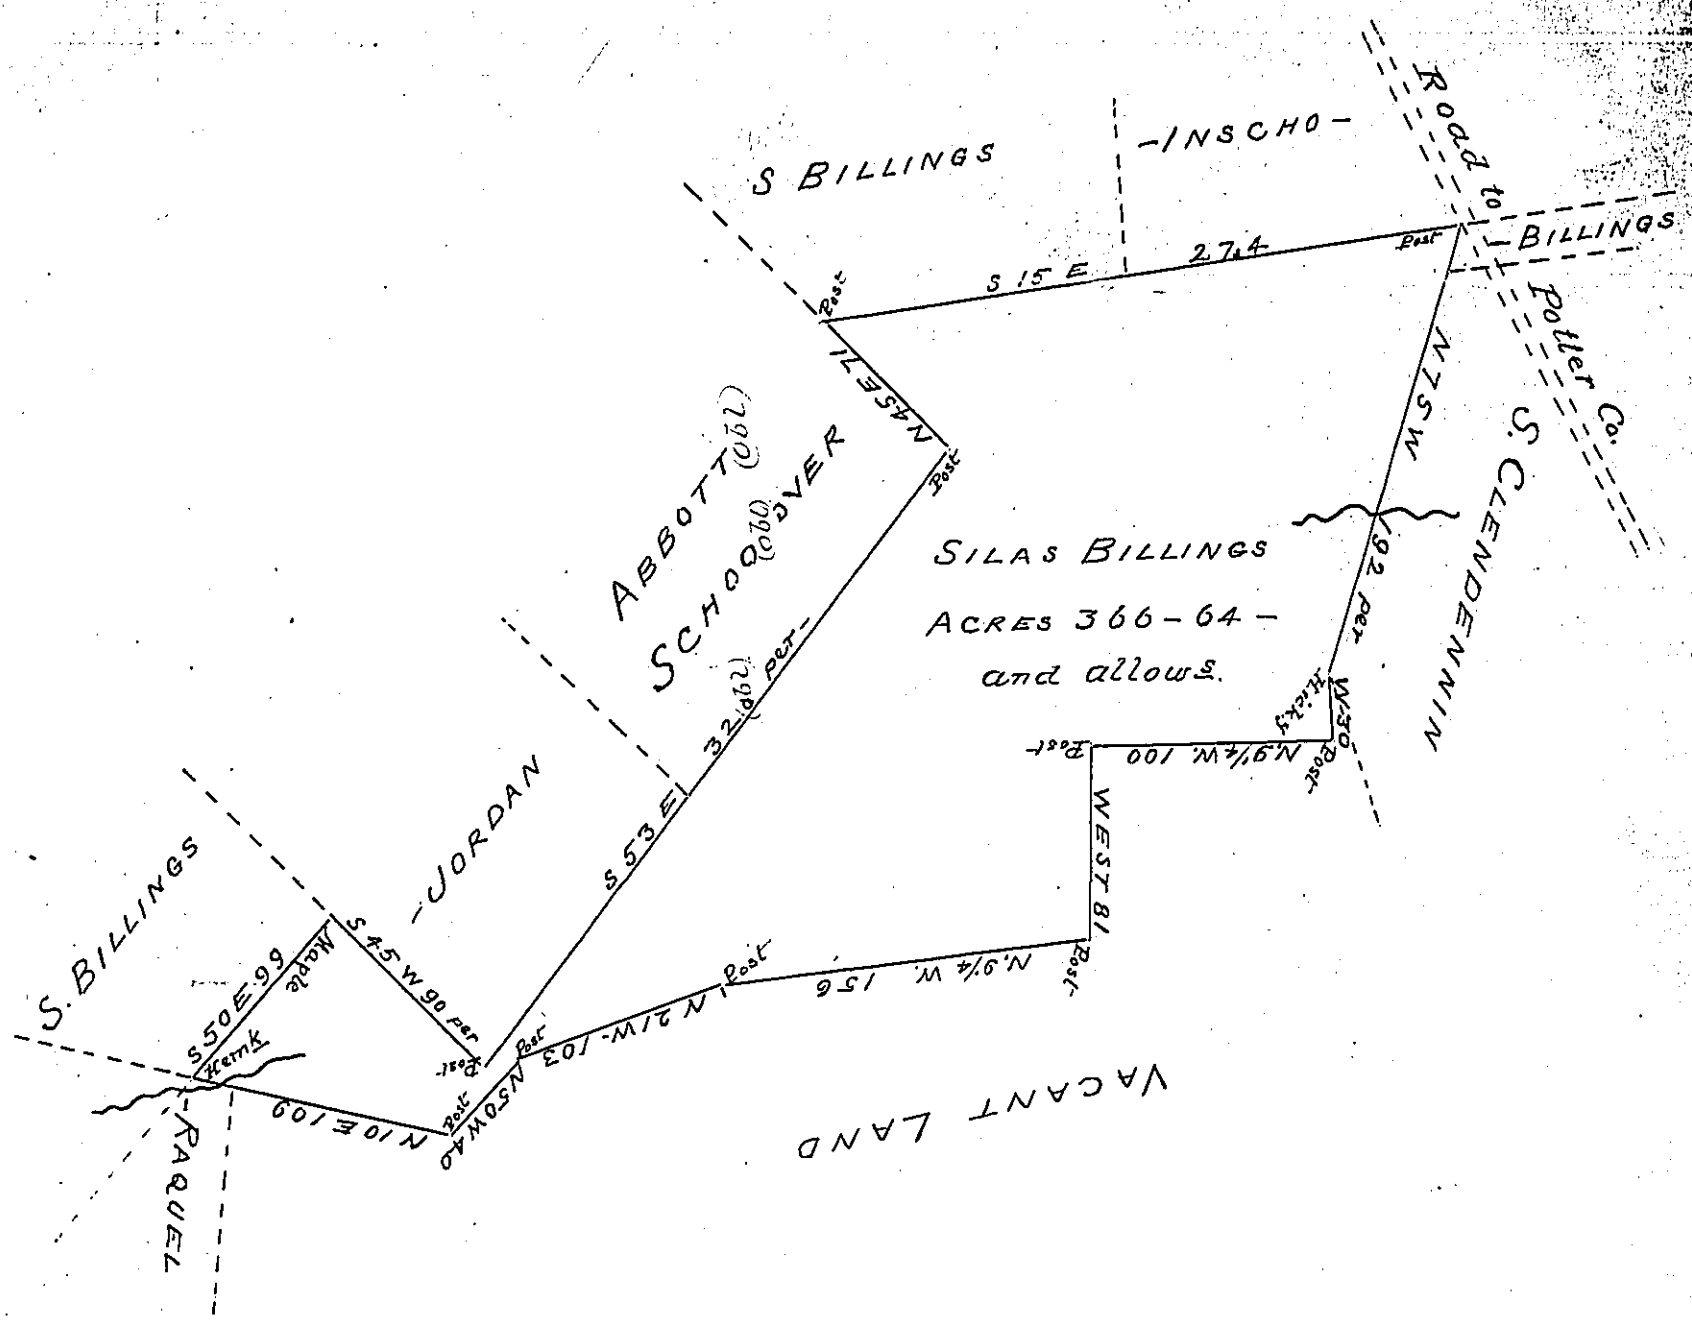

A Draft of a Tract of Land surveyed May the 23rd and 24th A D 1841 Situate in Deerfield and Brookfield Townships Tioga County Pa in pursuance of a Warrant Granted by the Commonwealth of Pennsylvania to Silas Billings for for three hundred and fifty acres of Land dated the 3rd day of Feby A D 1841. Bounded as above discribed Containing three hundred sixty six acres sixty four perches of land and allowance of six per cent.

John L Saporte Esqr Surveyor Genl Pa.

Saml. M'Dougall Dep. Surr

This Survey was returned in Sept 1842 but I am informed it is not found in the office S. M'D. DS

IN TESTIMONY that the above is a copy of the original remaining on file in the Department of Internal Affairs of Pennsylvania, made conformably to an Act of Assembly approved the 16th day of February, 1833, I have hereunto set my Hand and caused the Seal of said Department to be affixed at Harrisburg, this twenty third *day of* February *1904.*

Isaac B. Brown

Secretary of Internal Affairs.