FORM No. I.

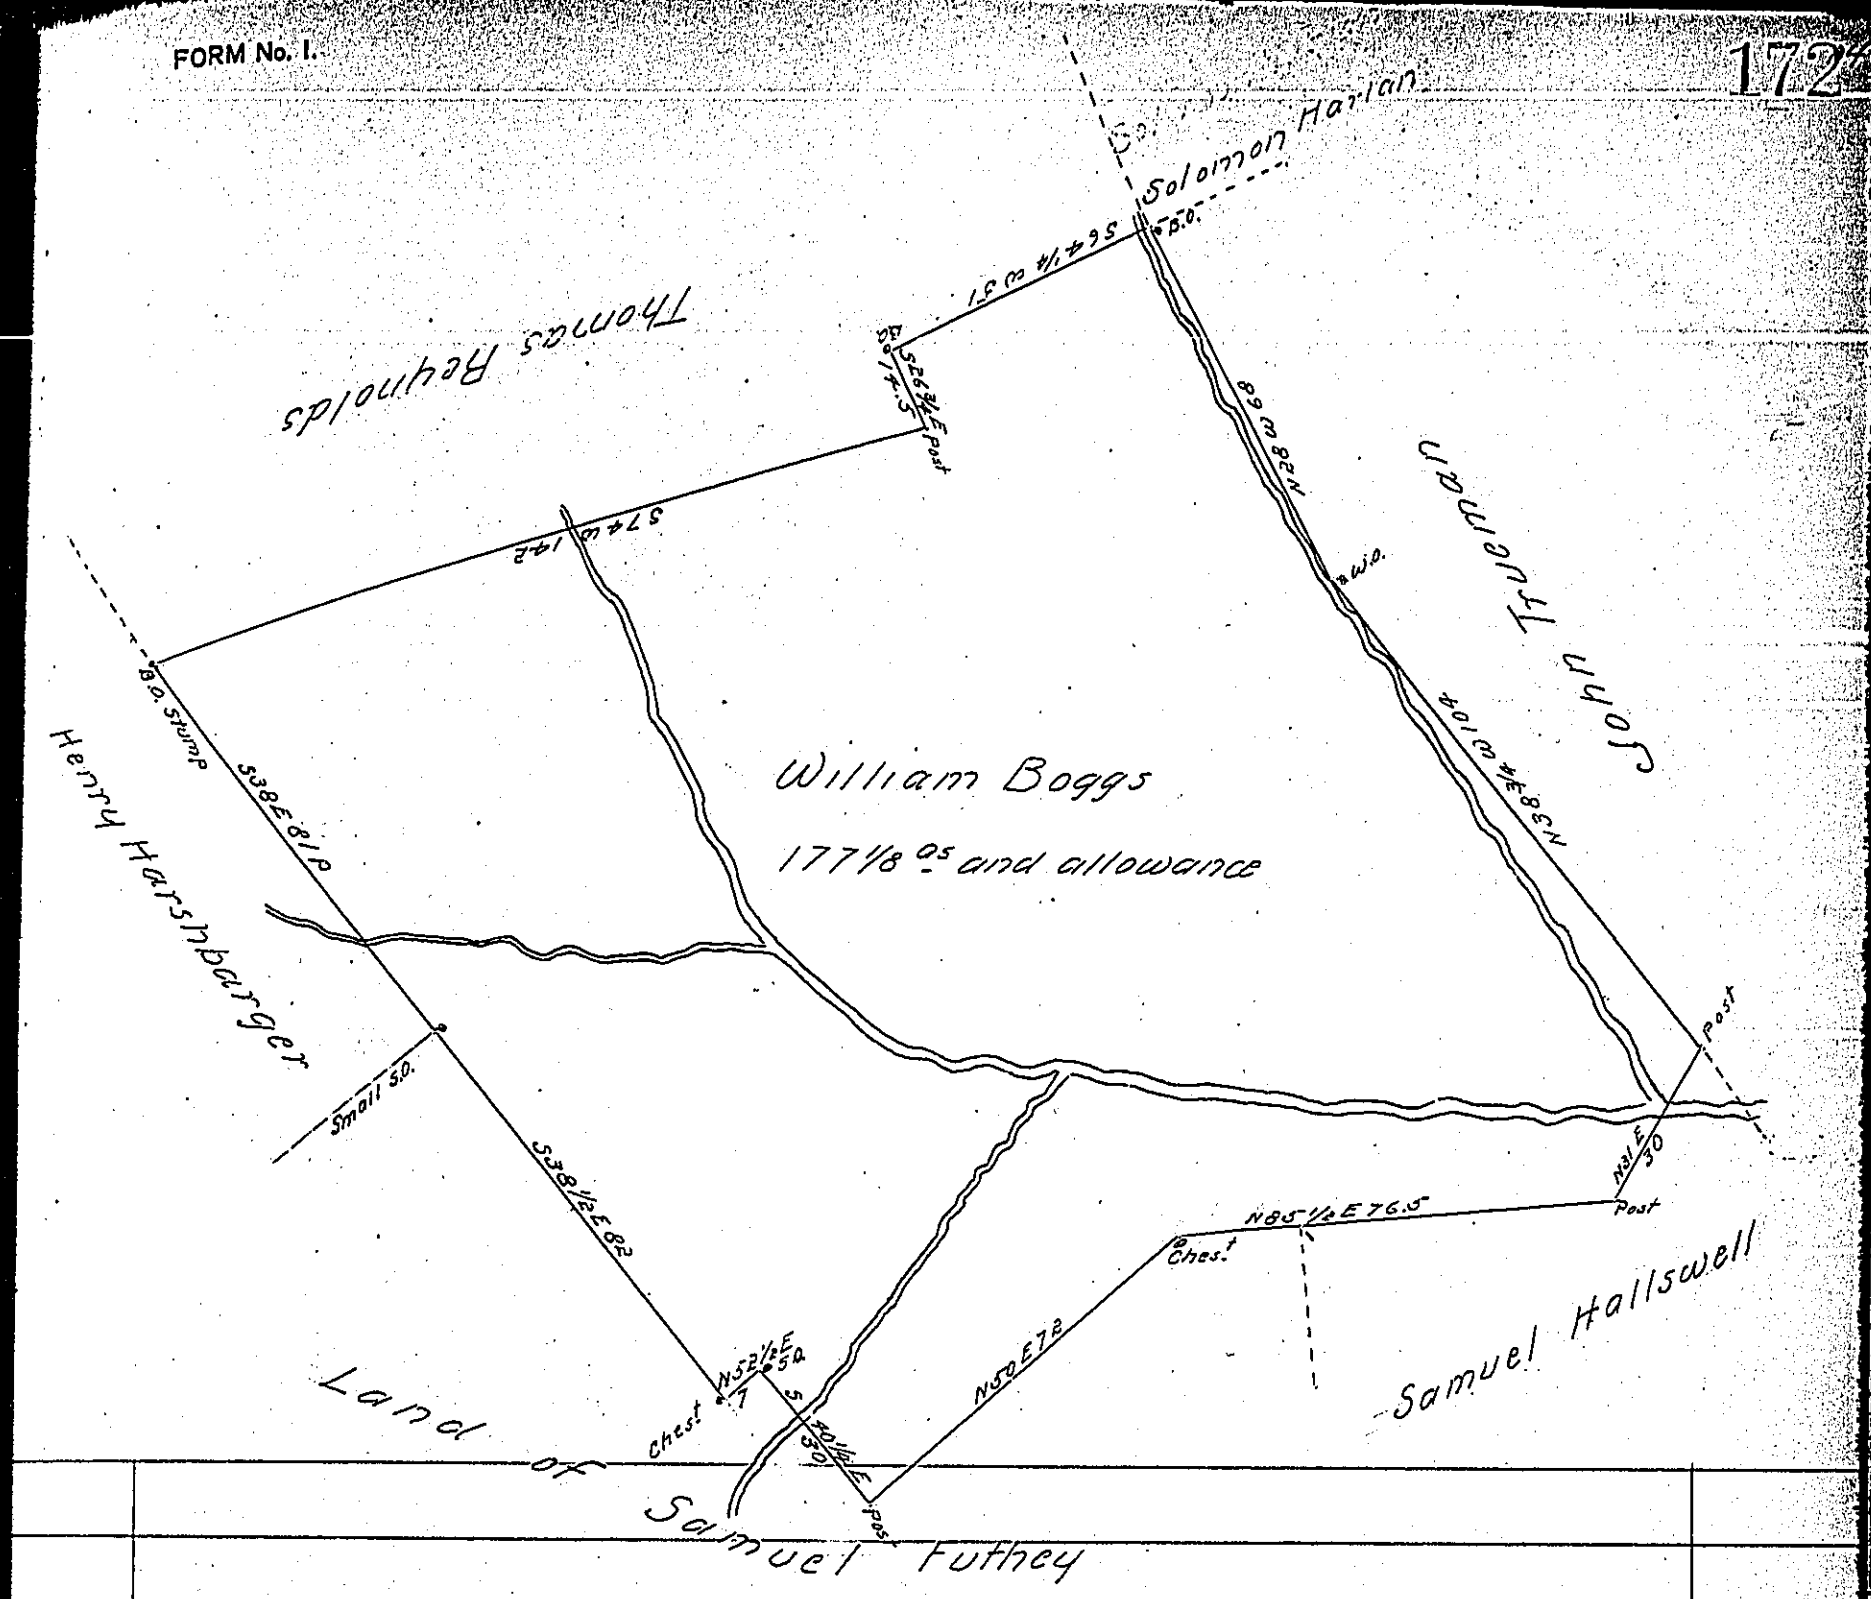

By Virtue of a Warrant to William Boggs ~~deceased~~ dated the 10th day of October A.D. 1750 the above described tract of Land was Surveyed to William Boggs (Son of the Said deceas'd) Situate in West Fallow Field town ship in the county of Chester containing One hundred & Seventy seven Acres & one eighth with the allowance of six Per Cent for Roads &c.

Surveyed April 19th A.D. 1802

by Jas Hindman D.S.

Note The above described tract of Land appears to have been improven for a number of years.

J. Hindman D.S.

To Samuel Cochran Esq. S.G.

IN TESTIMONY that the above is a copy of the original remaining on file in the Department of Internal Affairs of Pennsylvania, made conformably to an Act of Assembly approved the 16th day of February, 1833, I have hereunto set my Hand and caused the Seal of said Department to be affixed at Harrisburg, this second *day of* February *1904*

Secretary of Internal Affairs.