FORM No. 1.

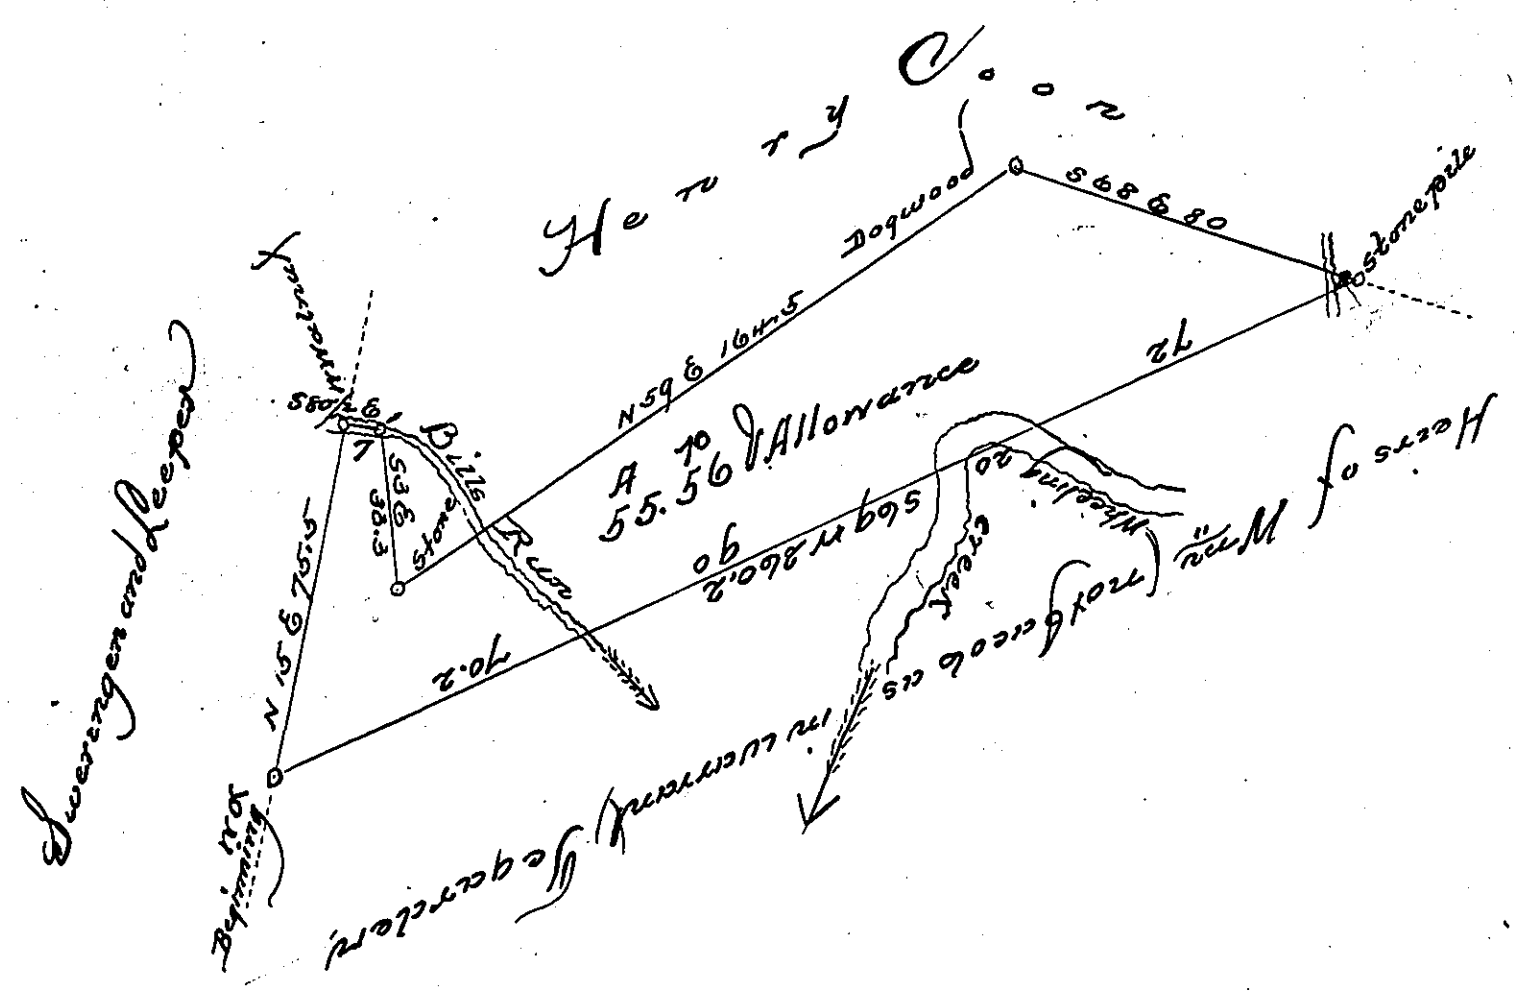

The above is a Draught of a Survey, made April 21st, 1830, in pursuance of a warrant granted to John Burns for 20 acres of Land, Dated Octr. 28th 1829. Containing fifty five acres and 56 perches, and allowance of six pr. Cent for highways, Situate in West Finley Township, Washington County on Wheeling Creek — unimproved —

Stephen Woods. D.S.

To Jacob Spangler Esq
Surveyor General

IN TESTIMONY that the above is a copy of the original remaining on file in the Department of Internal Affairs of Pennsylvania, made conformably to an Act of Assembly approved the 16th day of February, 1833, I have hereunto set my Hand and caused the Seal of said Department to be affixed at Harrisburg, this Second *day of* February, 1904

Isaac B. Brown

Secretary of Internal Affairs.