FORM No. I.

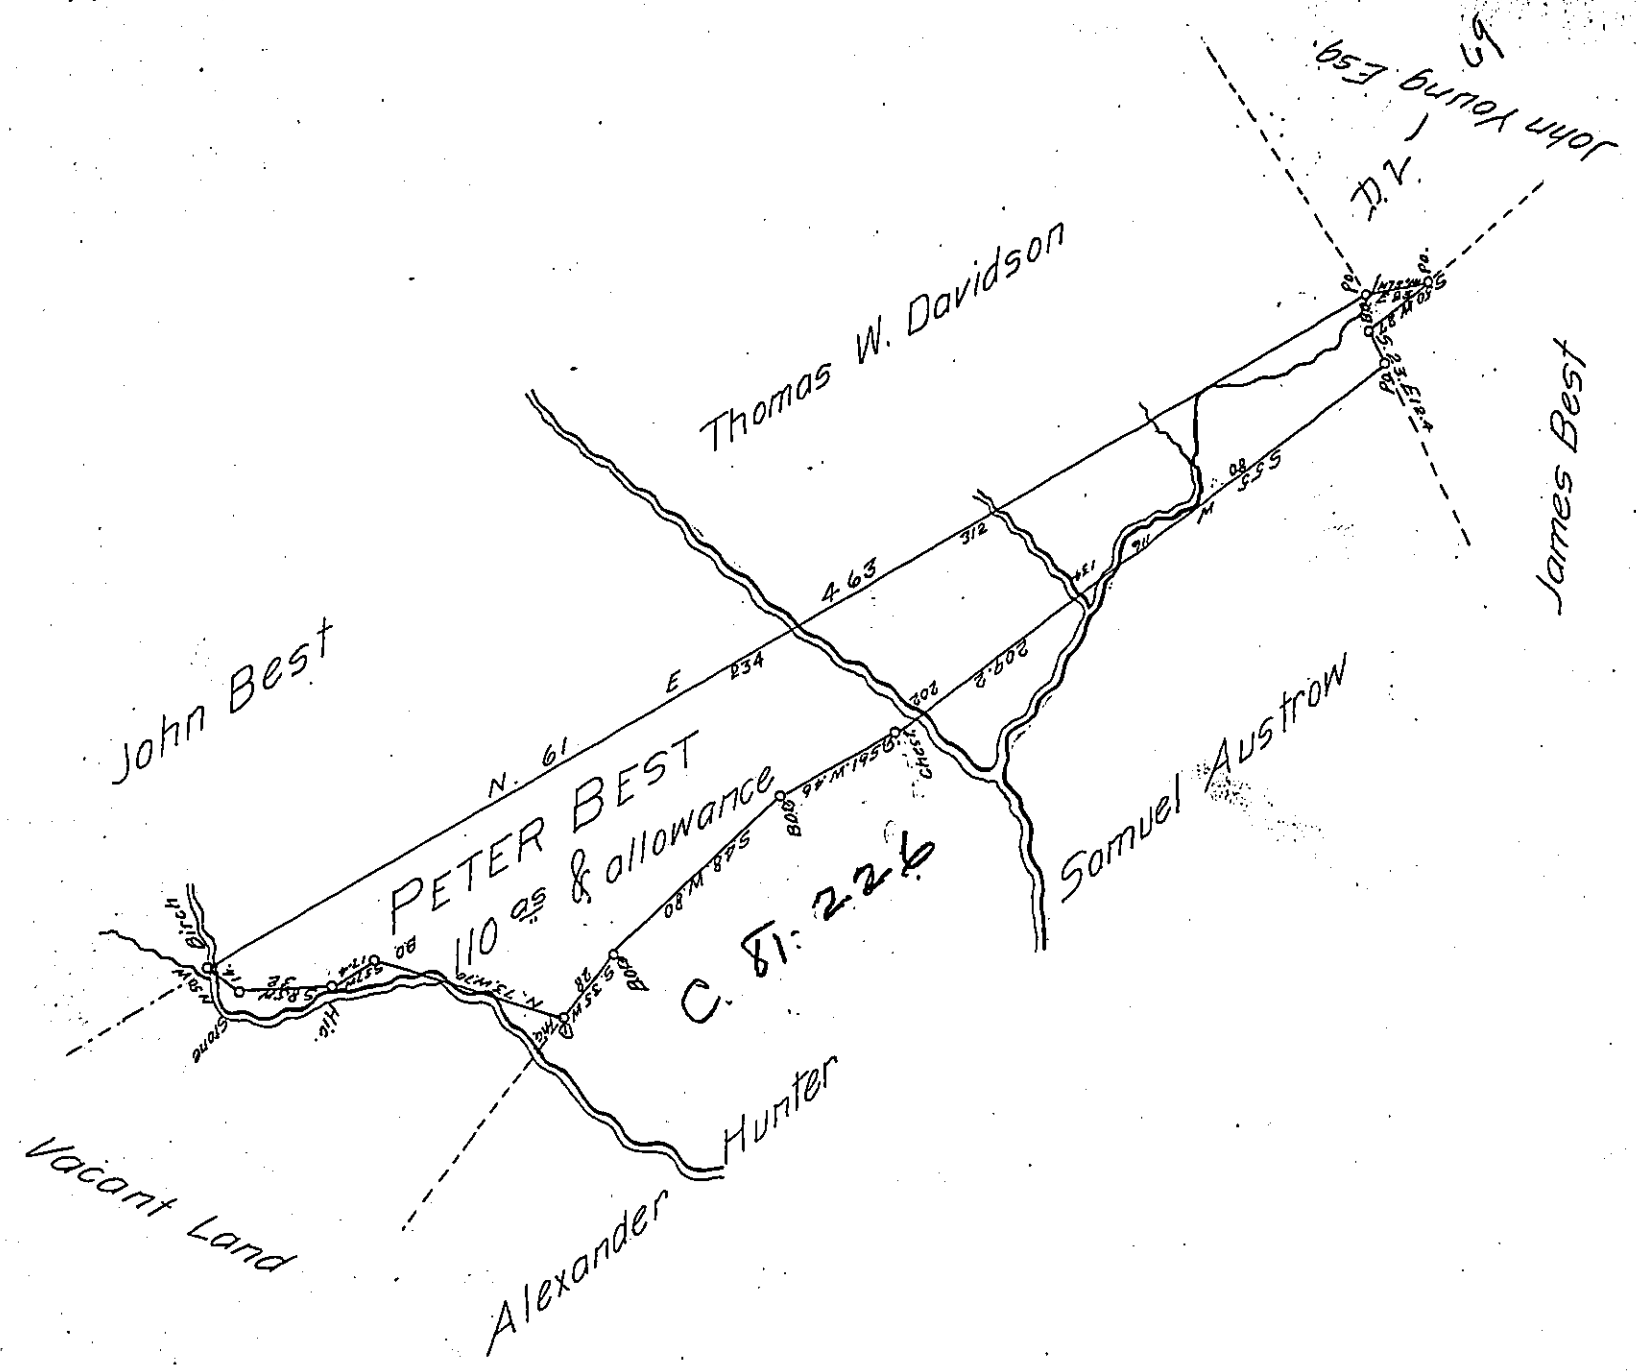

January 1st 1842.

Surveyed the above described Tract of Land in Pursuance of an Order of Resurvey Granted by the Honourable Board of Property of Pennª to Peter Best bearing date the 24th day of December A.D. 1841 Containing One hundred and ten Acres & the Usual allowance of Six percent for Roads &c Situate on the Chesnut Ridge in Donegal Township Westmoreland County.

George Mechling D.S.

To Jacob Sallade Esquire
Surveyor General of Pennª

IN TESTIMONY that the above is a copy of the original remaining on file in the Department of Internal Affairs of Pennsylvania, made conformably to an Act of Assembly approved the 16th day of February, 1833, I have hereunto set my Hand and caused the Seal of said Department to be affixed at Harrisburg, this sixteenth *day of* May *1904*

Isaac B. Brown
Secretary of Internal Affairs.