FORM No. I.

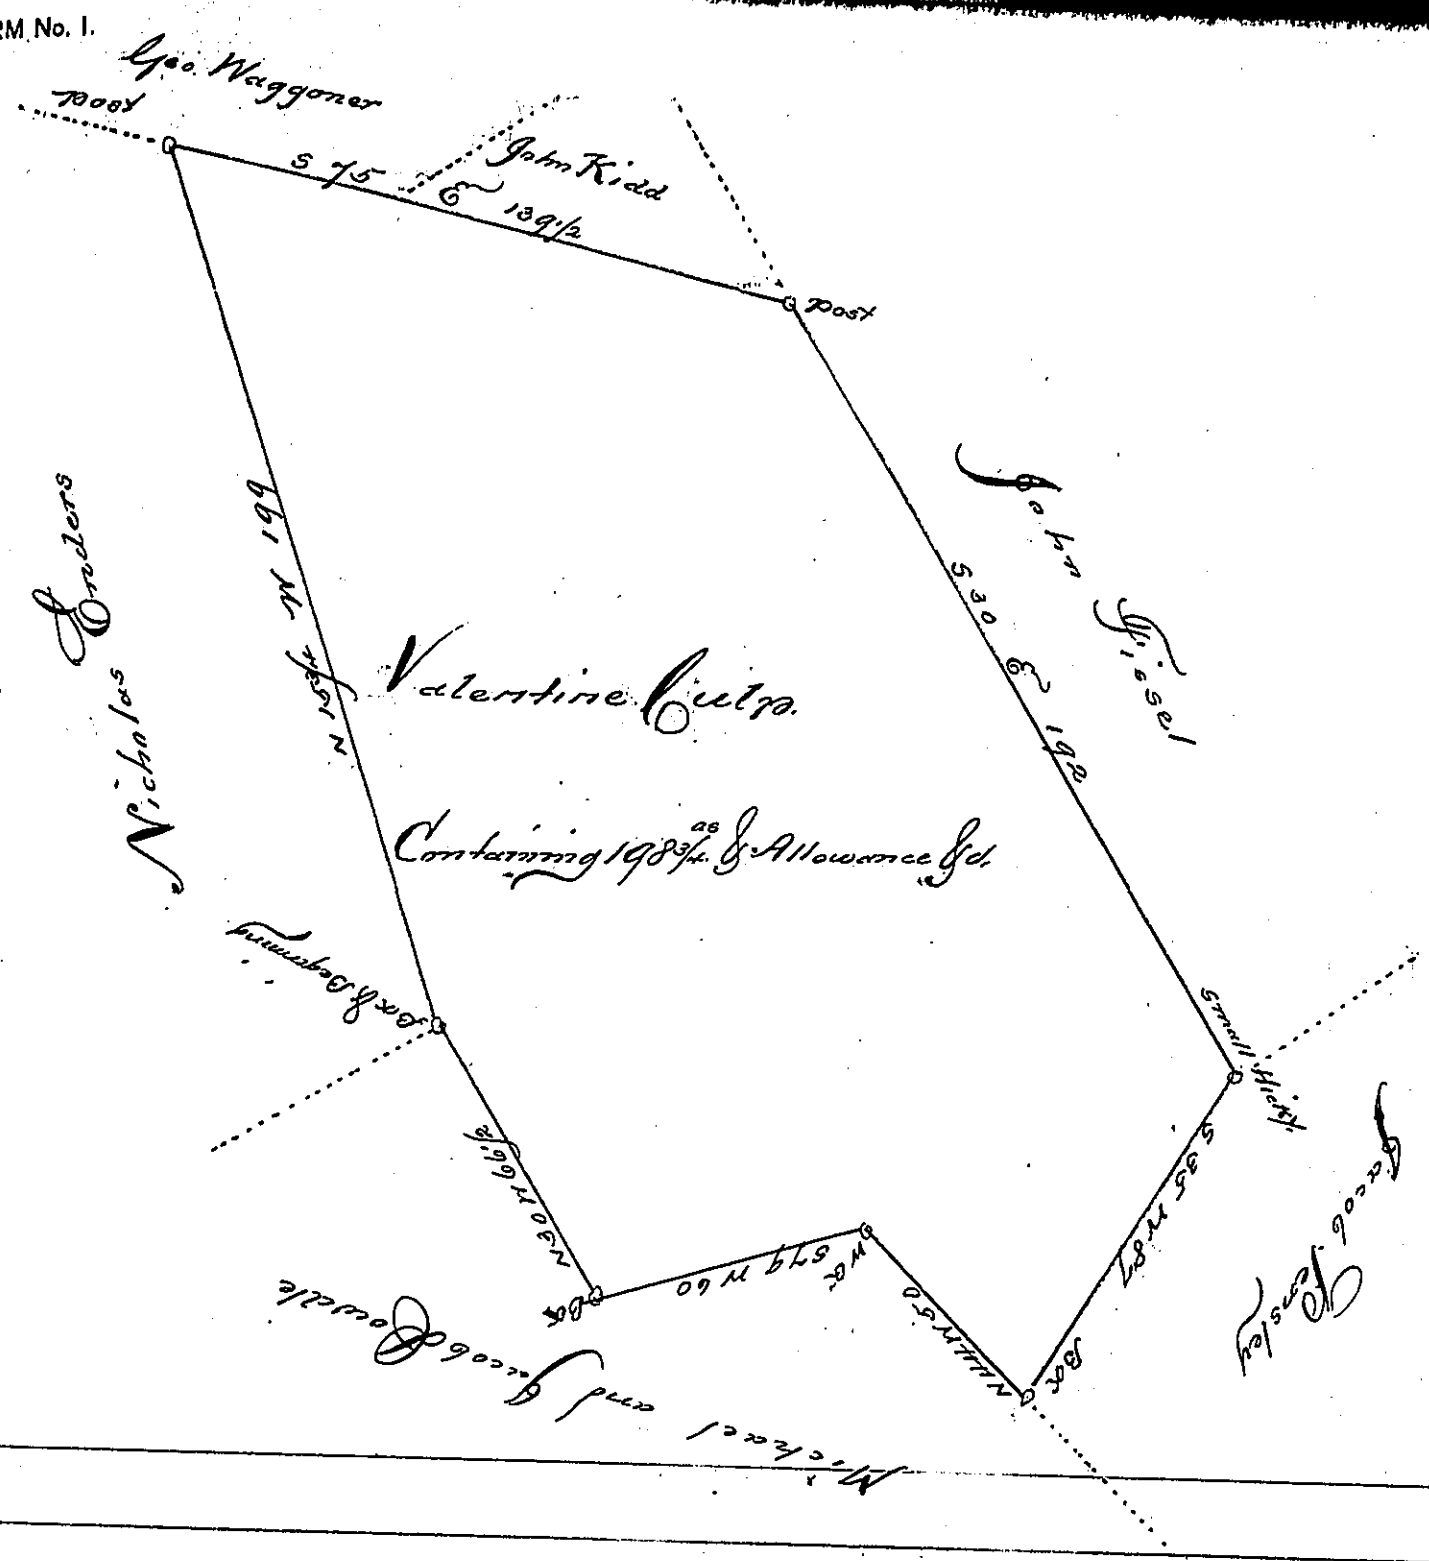

A Draught of a tract of Land situate in Paradise Township in the County of York, Containing as above set forth 198 3/4 as and Allowance of land which was originally surveyed by Chas. Lukens dated 9 J. In pursuance of a warrant for 100 as granted to Valentine Culp bearing date the 1st day of March, 1759. And now on the 20th day of Novr. A.D. 1813 the same has been calculated Examined & Sd. and found to be correct and at the request of the present owner Jno. Bentzel 3d. Returned for Confirmation.

per

Jacob Spangler D.S.

To Andrew Porter Esq.
Surveyor General
Harrisburg Pa.

IN TESTIMONY that the above is a copy of the original remaining on file in the Department of Internal Affairs of Pennsylvania, made conformably to an Act of Assembly approved the 16th day of February, 1833, I have hereunto set my Hand and caused the Seal of said Department to be affixed at Harrisburg, this twenty-sixth day of April, 1904.

Isaac B. Brown

Secretary of Internal Affairs.