FORM No. 1.

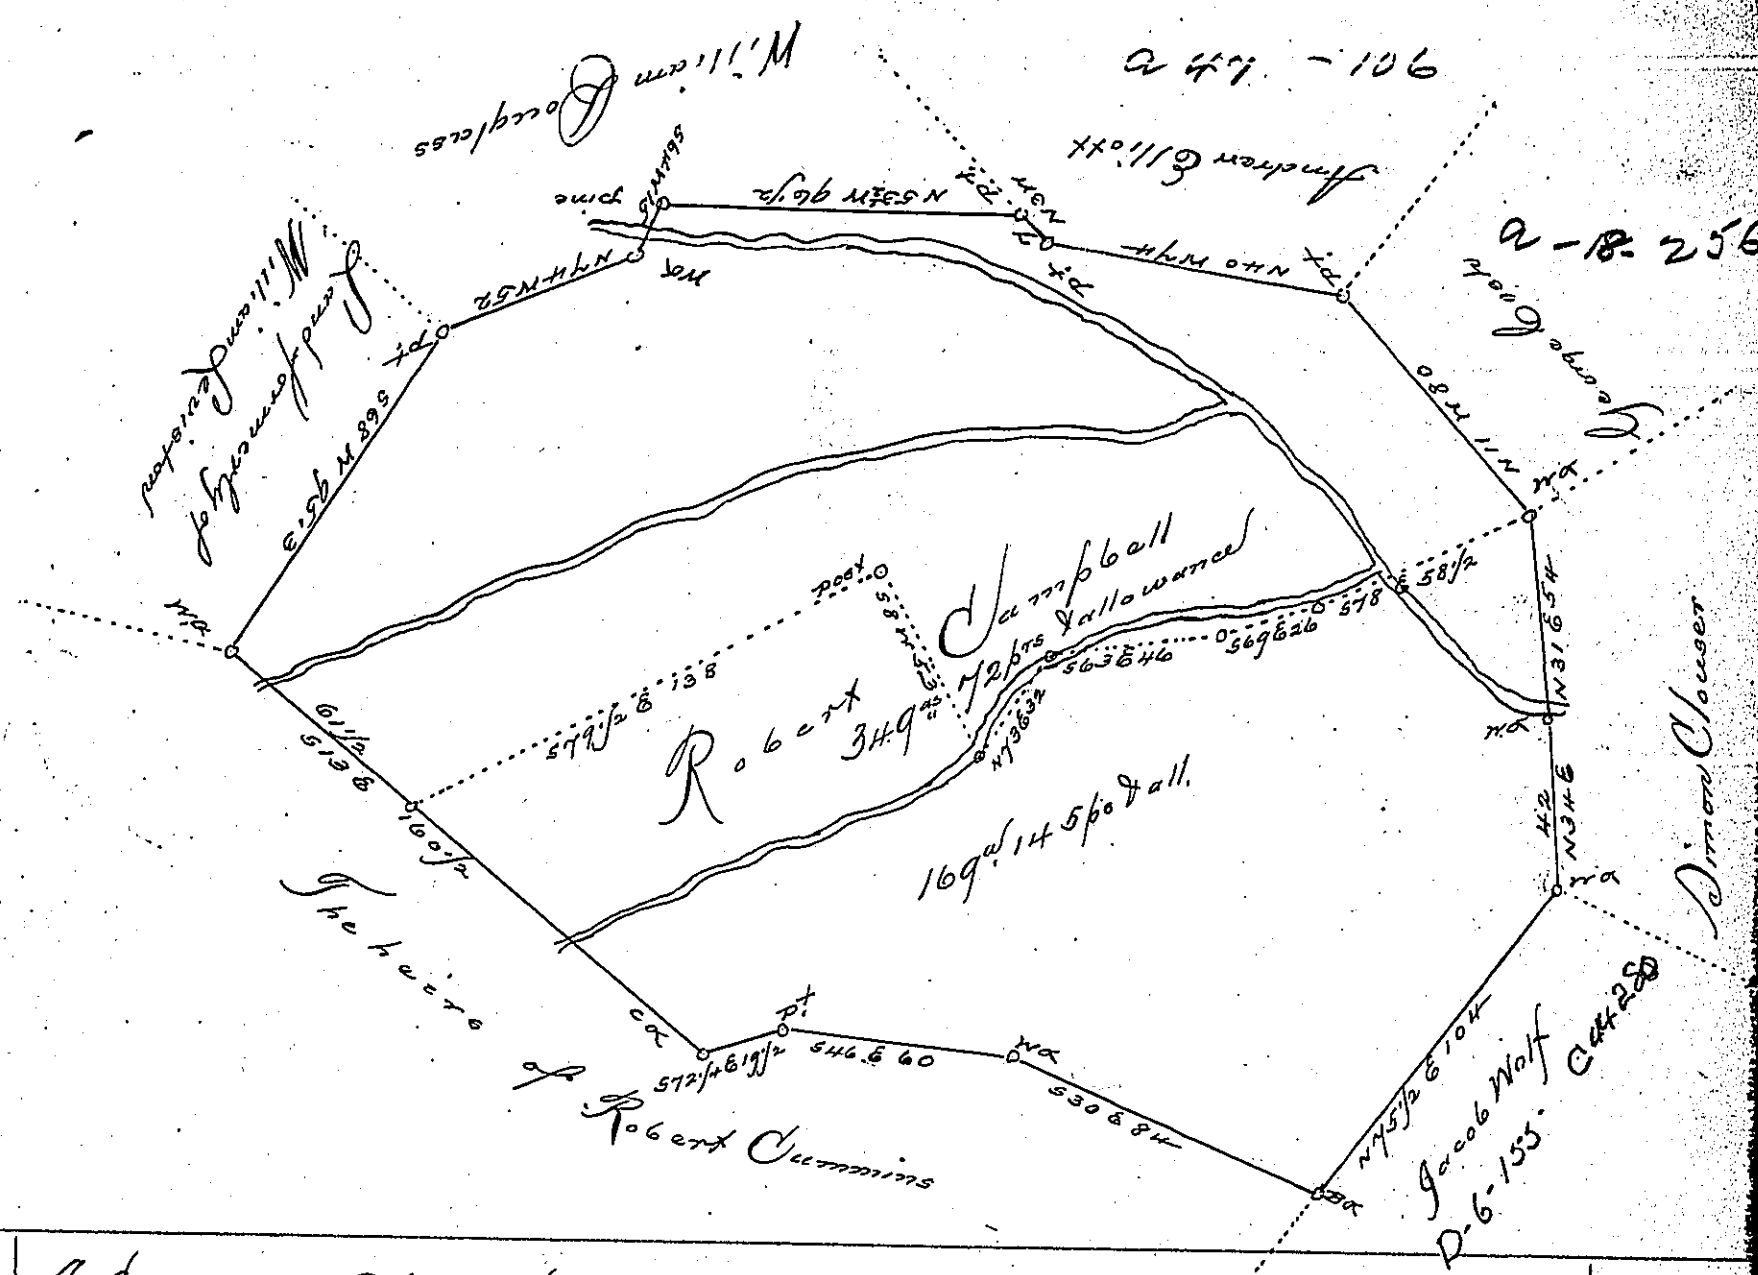

A Draught of a Tract of land situate partly in North Middleton Township and partly in Frankford Township Cumberland County containing 349 as 72 prs and the allowance of six pr. Cent for roads &c. Surveyed the 22d day of August 1809 In pursuance of a warrant granted to Robert Campbell dated the 9th day of October 1745.

I certify that the above is a copy of a Draught remaining filed in the Deputy Surveyors at Carlisle, Surveyed by William Wheeler (then) Deputy Surveyor of Cumberland County, March the 19th A.D. 1822.

Sam. Ruby D. S.

To Samuel Cochran Esq.
S.G.

IN TESTIMONY that the above is a copy of the original remaining on file in the Department of Internal Affairs of Pennsylvania, made conformably to an Act of Assembly approved the 16th day of February, 1833, I have hereunto set my Hand and caused the Seal of said Department to be affixed at Harrisburg, this eleventh *day of* May, *1904.*

George D. Rumsey
Secretary of Internal Affairs.