FORM No. I.

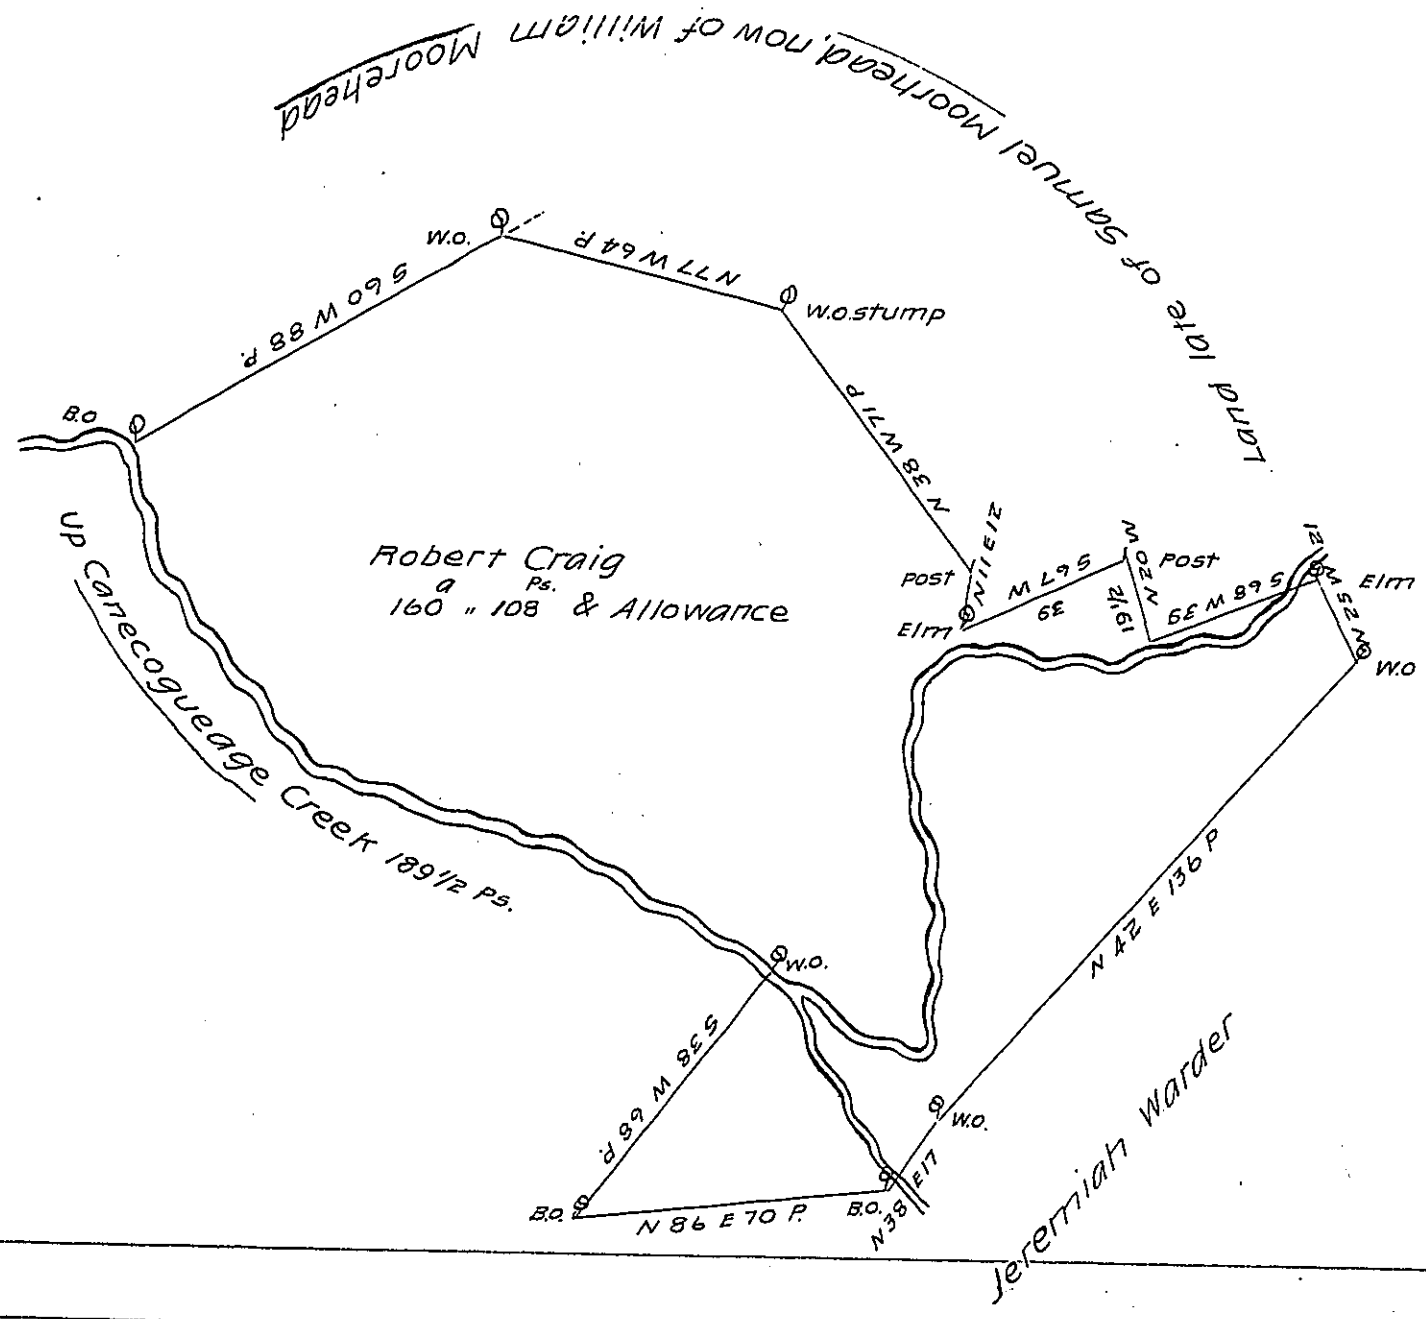

A Draft of a Tract of Land situate in Hamilton & Guilford Township in the County of Franklin (formerly in the County of Cumberland) Containing one hundred and sixty Acres and 108 Perches and the Allowance of Six P Cent for Roads &c.a Surveyd Jan.ry 14th 1791 in pursuance of a Warrant granted to Robert Craig bearing date the 4th Day of June 1762.

Matt.w Henderson D.S.

To Daniel Brodhead Esq.r

Surveyor General

IN TESTIMONY that the above is a copy of the original remaining on file in the Department of Internal Affairs of Pennsylvania, made conformably to an Act of Assembly approved the 16th day of February, 1833, I have hereunto set my Hand and caused the Seal of said Department to be affixed at Harrisburg, this fifteenth *day of* August *1904*

Secretary of ~~Internal~~ Affairs.