FORM No. I.

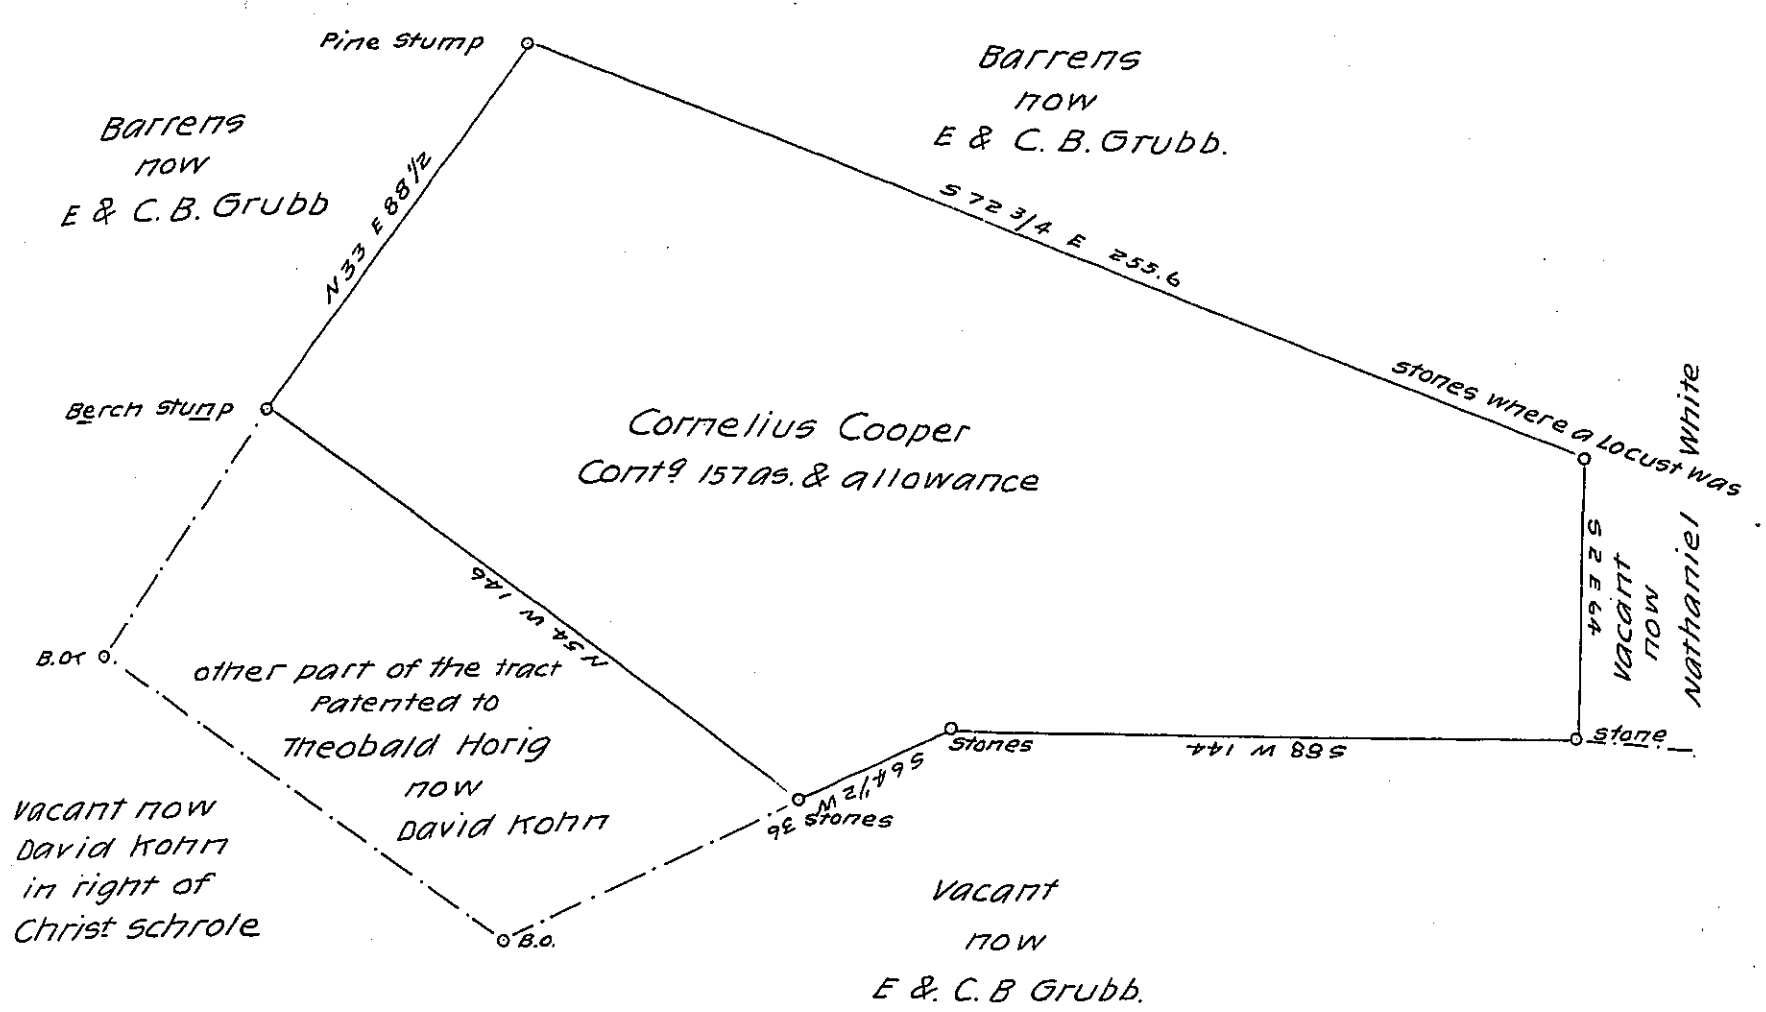

Situate in Hellem township York County & Contg as above set forth 157 as & the usual allowances being part of a Larger tract of ____ as ____ & allowance orignally Surveyed on the 12th day of July A.D 1754 by Geo. Stevenson D.S. in persuance of a Warrant for 100as Granted to Cornelius Cooper & Dated the 18th day of October A.D. 1753 and now on the First day of Febuary A.D. 1842 Having Resurveyed & Corrected the above and make Return thereof for Confirmation at the Request of Phillip Schroll who Desires to patent the same

Per Saml Ruby D.S.

To Jacob Sallade Esq
Surveyor General

IN TESTIMONY that the above is a copy of the original remaining on file in the Department of Internal Affairs of Pennsylvania, made conformably to an Act of Assembly approved the 16th day of February, 1833, I have hereunto set my Hand and caused the Seal of said Department to be affixed at Harrisburg, this fifteenth *day of* August *1904*

Isaac B. Brown

Secretary of Internal Affairs.