FORM No. I.

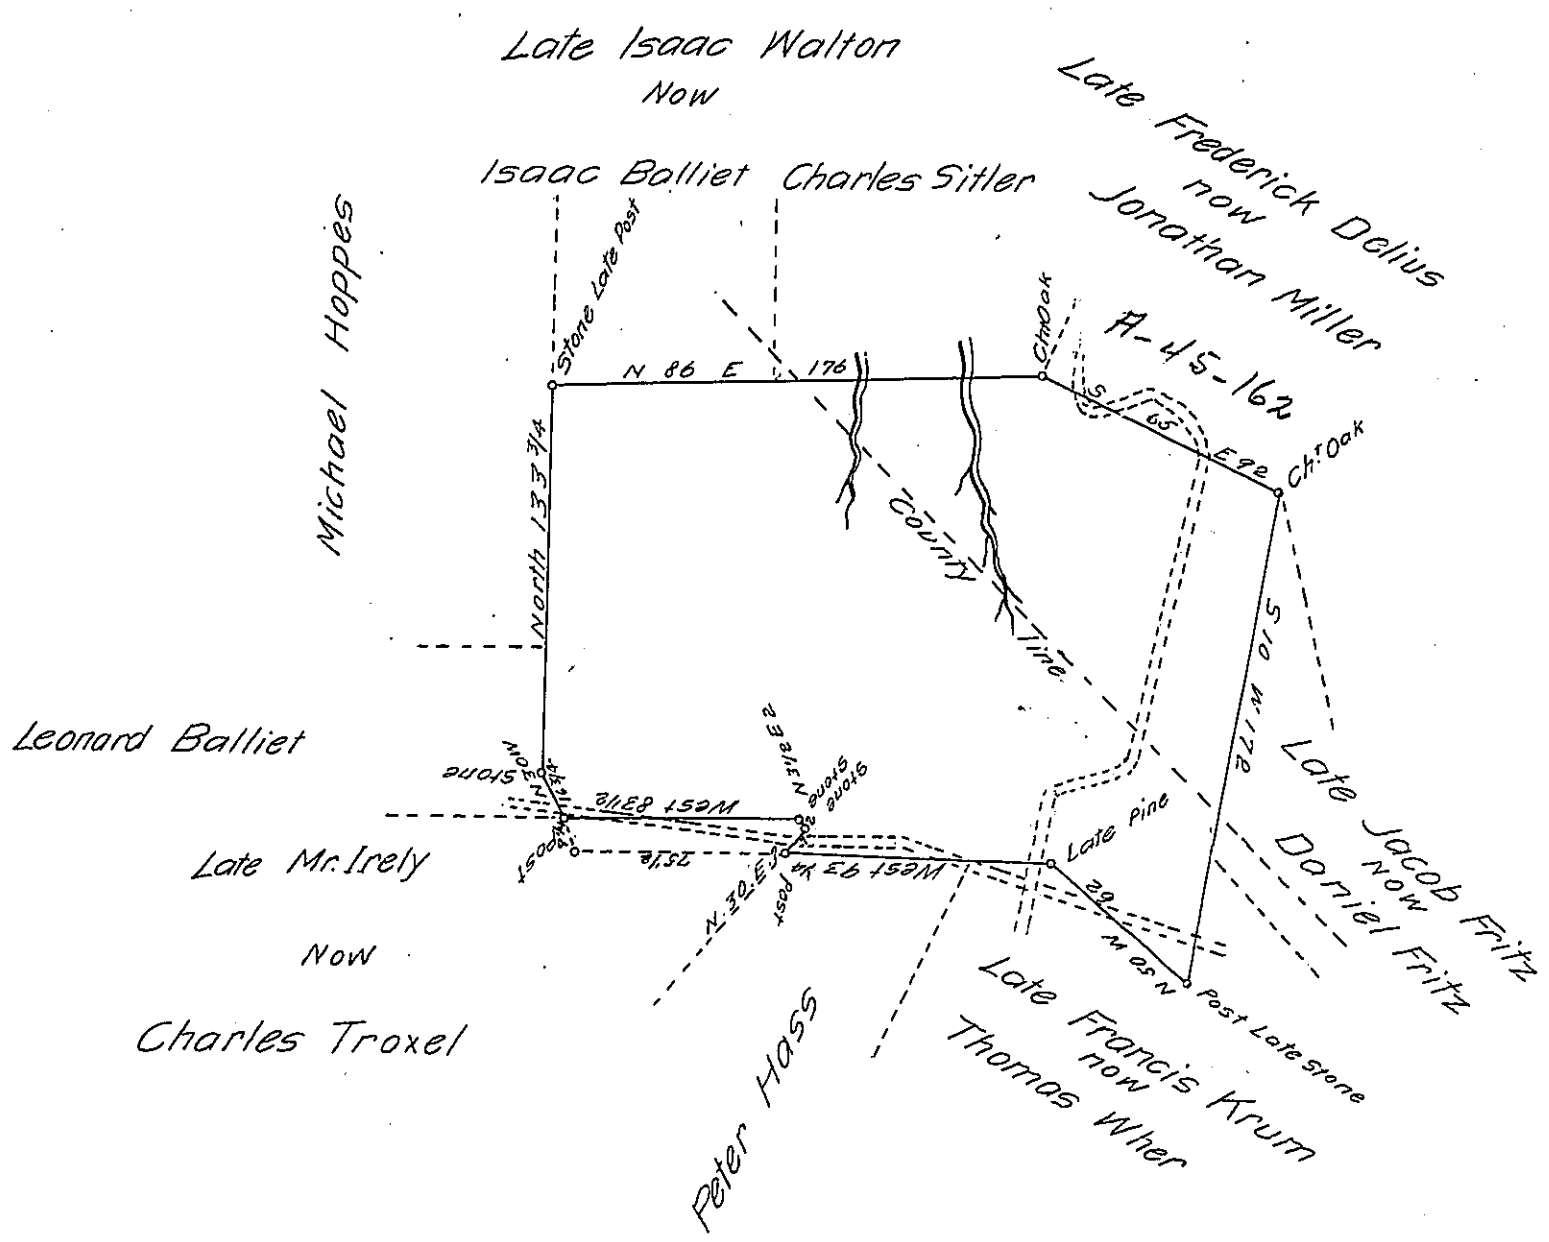

Draught of a tract of land, Situate partly in West Penn Township in the county of Schuylkill, and partly in Mahoning Township, in the county of Carbon, containing two hundred and thirty four acres and fifty one perches, and allowance of Six per cent for roads &c. Surveyed for Jacob Remely, Thomas Wehr, Daniel Nothstein, Daniel L. Fritz, Samuel Bachman, John H. Balliet, David Fritz, Isaac Balliet Henry Zehner, William Mertz, and Peter Hass, The eighteenth day of May A.D. 1870, being a part of a larger tract of Two hundred and thirty eight acres and thirty perches and allowance; originally surveyed in pursuance of a warrant granted to Nicholas Bachman dated the Thirtieth day of April A.D. 1785.

To Jacob M. Campbell Esq
Surveyor General

Jos. Huntzinger
C. Surveyor

IN TESTIMONY that the above is a copy of the original remaining on file in the Department of Internal Affairs of Pennsylvania, made conformably to an Act of Assembly approved the 16th day of February, 1833, I have hereunto set my Hand and caused the Seal of said Department to be affixed at Harrisburg, this nineteenth *day of* May *1904*

Isaac B. Brown
Secretary of Internal Affairs.