FORM No. I.



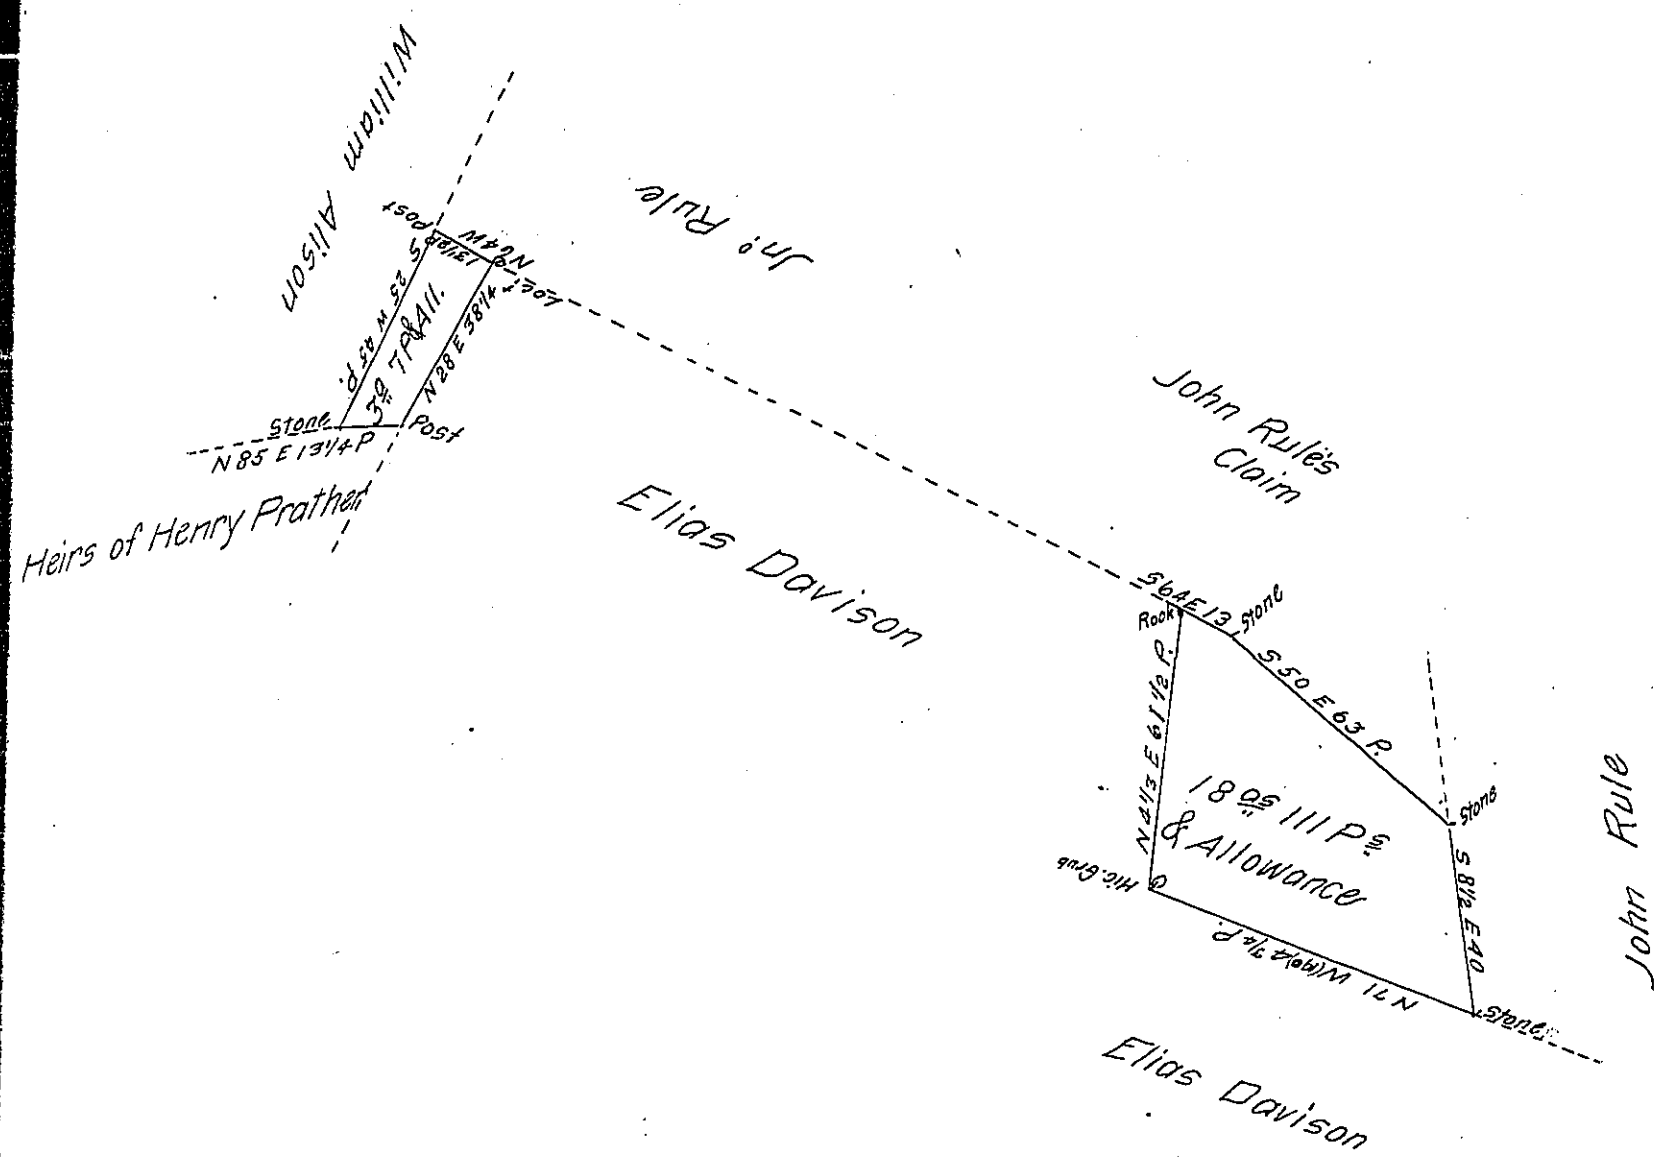


The above Draft (obl) spectively describe two Tlobl of Land Situate in Antrim Township in the County of Franklin (formerly in the County of Cumberland) Containing in the whole Twenty one Acres and 118 Perches and an Allowance proportional to Six P Cent for Roads &c. Surveyd October 20th 1792 in pursuance of a Warrant granted by the late Proprietaries to Elias Davison for Twenty Acre (obl) of Land joining John Rule and his own Land on different Lines &c. bearing Date the 17th Day of June 1776.

To Daniel Brodhead Esqr Surveyor General — Matthw Henderson D.S.

N.B. A Survey & Return was formerly made on the above Warrant, which, not completing the Quantity of Land granted by Warrant for want of a knowledge, at that time, of the Lines of John Rule's Land adjoining; the Owner requests the former Return to be withdrawn, and the present one to be accepted in stead thereof, in order for patenting.

M. H.

*IN TESTIMONY that the above is a copy of the original remaining on file in the Department of Internal Affairs of Pennsylvania, made conformably to an Act of Assembly approved the 16th day of February, 1833, I have hereunto set my Hand and caused the Seal of said Department to be affixed at Harrisburg, this twenty first day of July 1904*

Isaac B. Brown

*Secretary of ~~Internal Affairs~~*