FORM No. I.

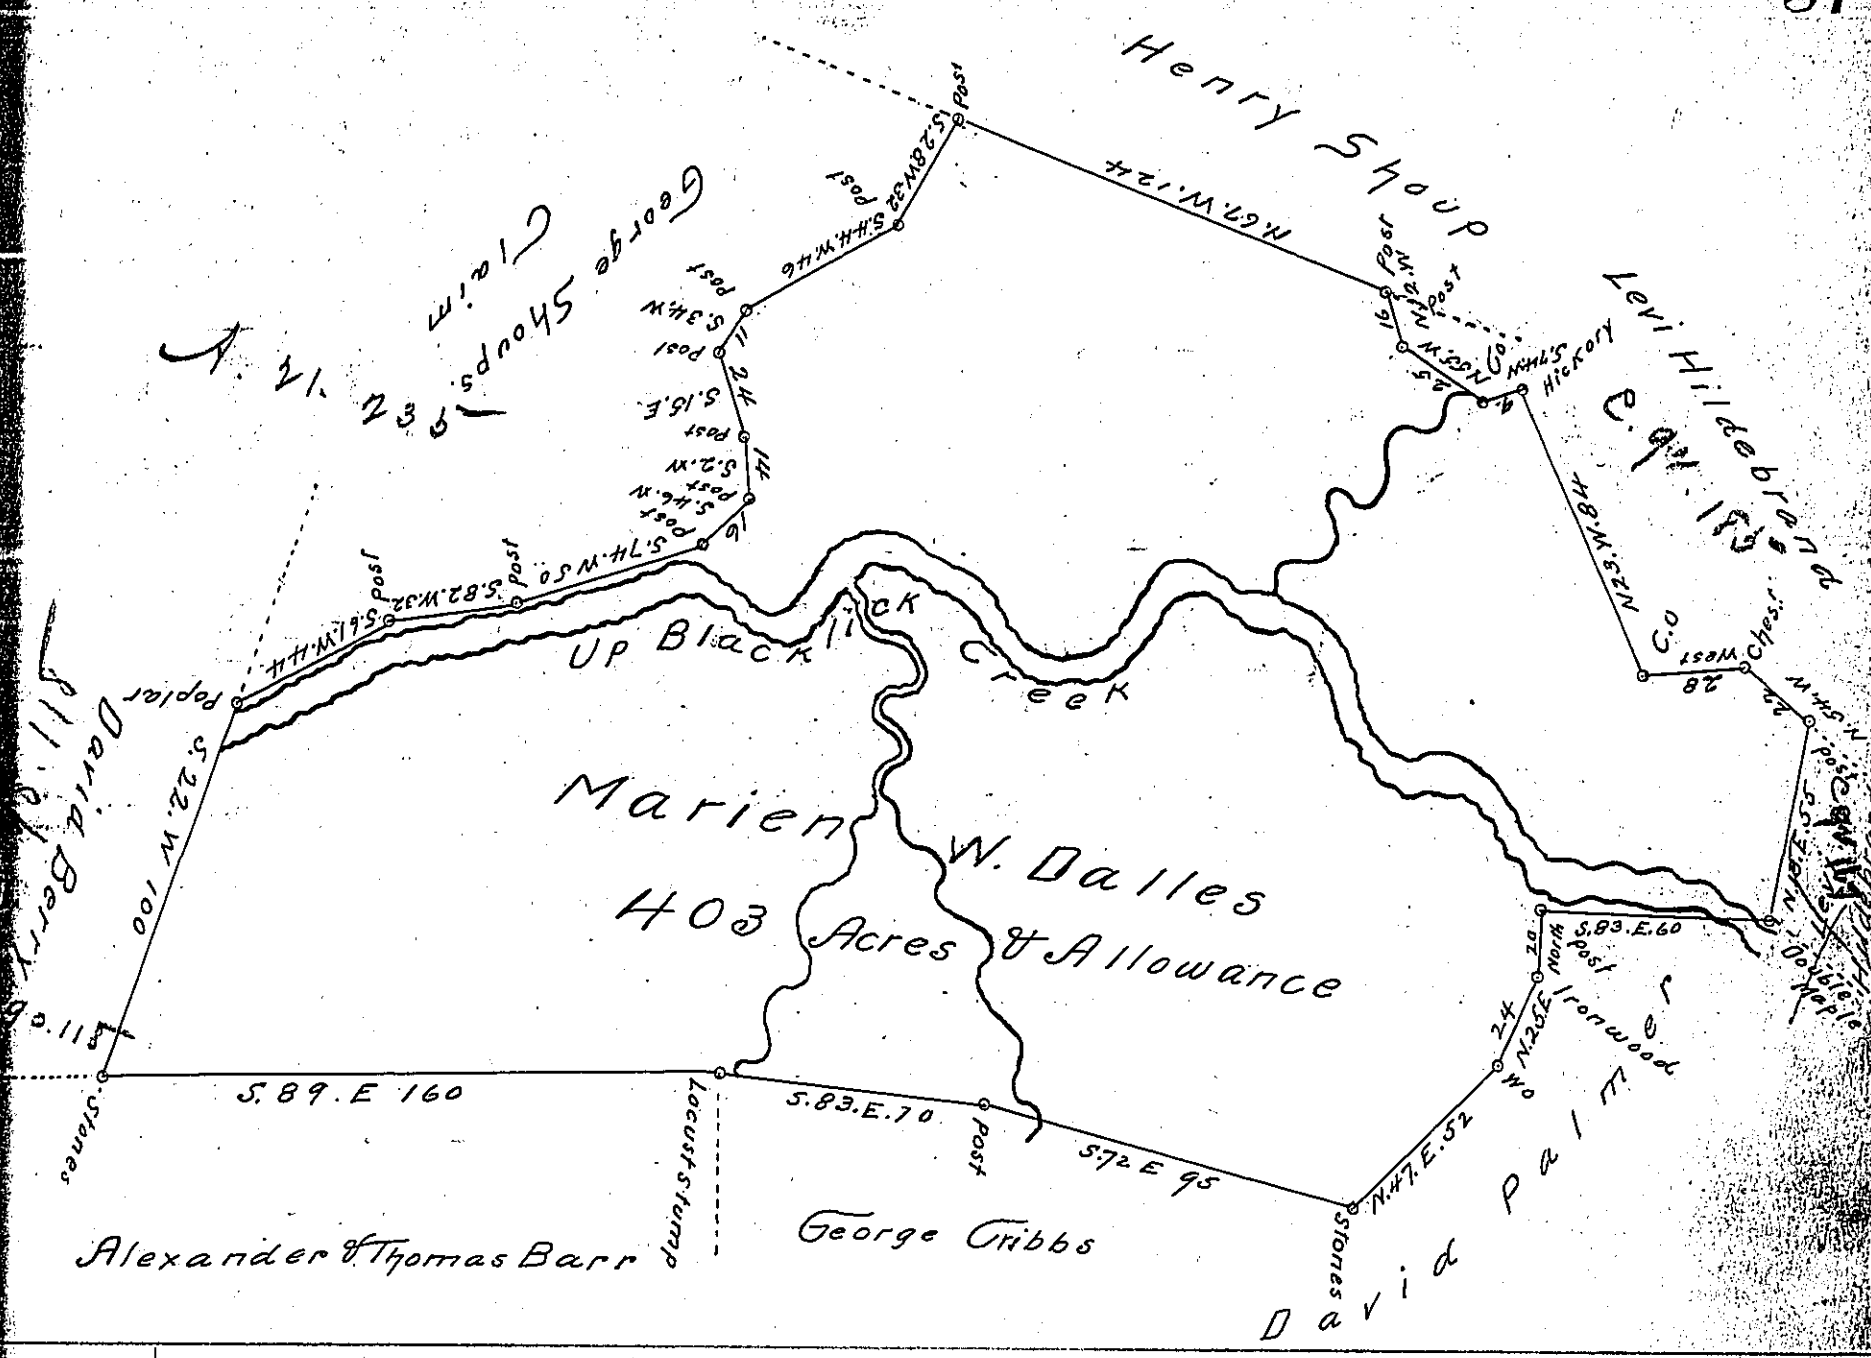

Surveyed May 5th & 6th 1865 to Marien W Dalles the above described Tract of Land Situate in West Wheatfield, Brushvally and Center Twps. Indiana County Containing four hundred and three Acres & allowance of six pr ct. for Roads &c. Unimproved. in pursuance of a Warrant dated the 28th Day of April 1865. Granted to the said Marien W Dalles. Bounded and descr=ibed as above

E. Paige
County Surveyor

To James P Barr Esq. S.G.

IN TESTIMONY that the above is a copy of the original remaining on file in the Department of Internal Affairs of Pennsylvania, made conformably to an Act of Assembly approved the 16th day of February, 1833, I have hereunto set my Hand and caused the Seal of said Department to be affixed at Harrisburg, this eighteenth *day of* July *1904*

Isaac B. Brown
Secretary of Internal Affairs.