FORM No. 1.

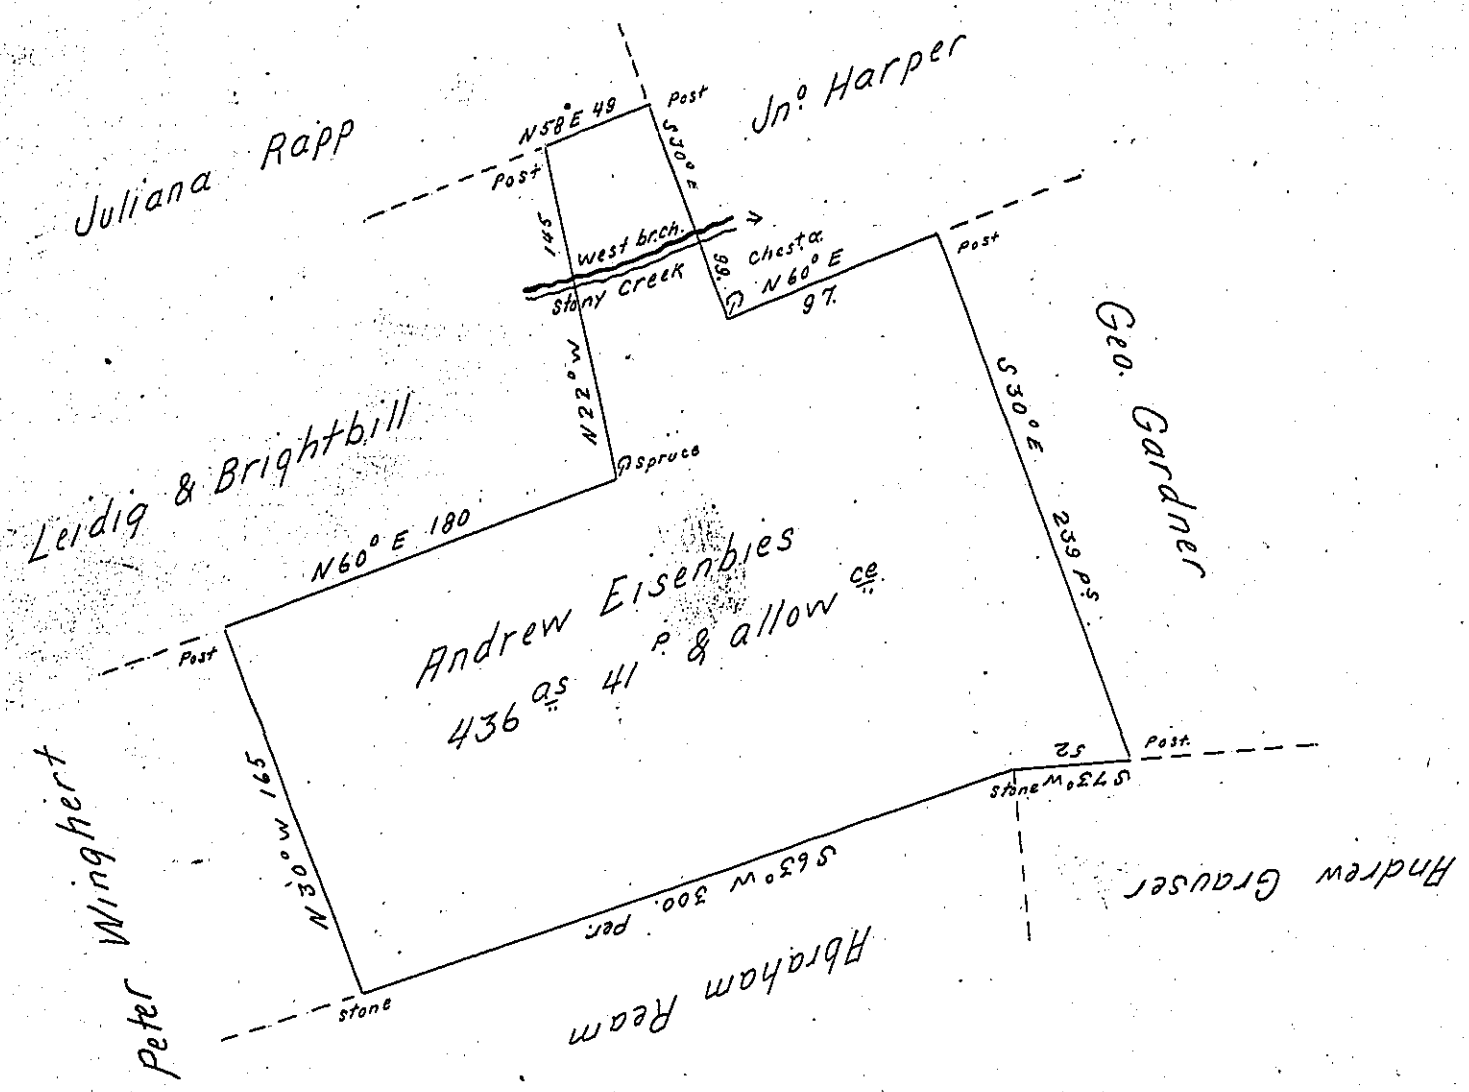

Situate in Middle paxton township Dauphin County Containing 436 a 41 ps & Allow ce Surveyed on 14 August 1795 to Andrew Eisenbies on his Warrant dated 3 April 1794 by Bartram Galbraith late Depy Surveyr as appears by his draft of this same Which I have examined & find Correct.

Samuel Cochran Esqr. Surveyor Genl } Levi G. Hollingsworth D.S.

IN TESTIMONY that the above is a copy of the original remaining on file in the Department of Internal Affairs of Pennsylvania, made conformably to an Act of Assembly approved the 16th day of February, 1833, I have hereunto set my Hand and caused the Seal of said Department to be affixed at Harrisburg, this twenty third *day of* September *1904.*

Isaac B. Brown

Secretary of Internal Affairs.