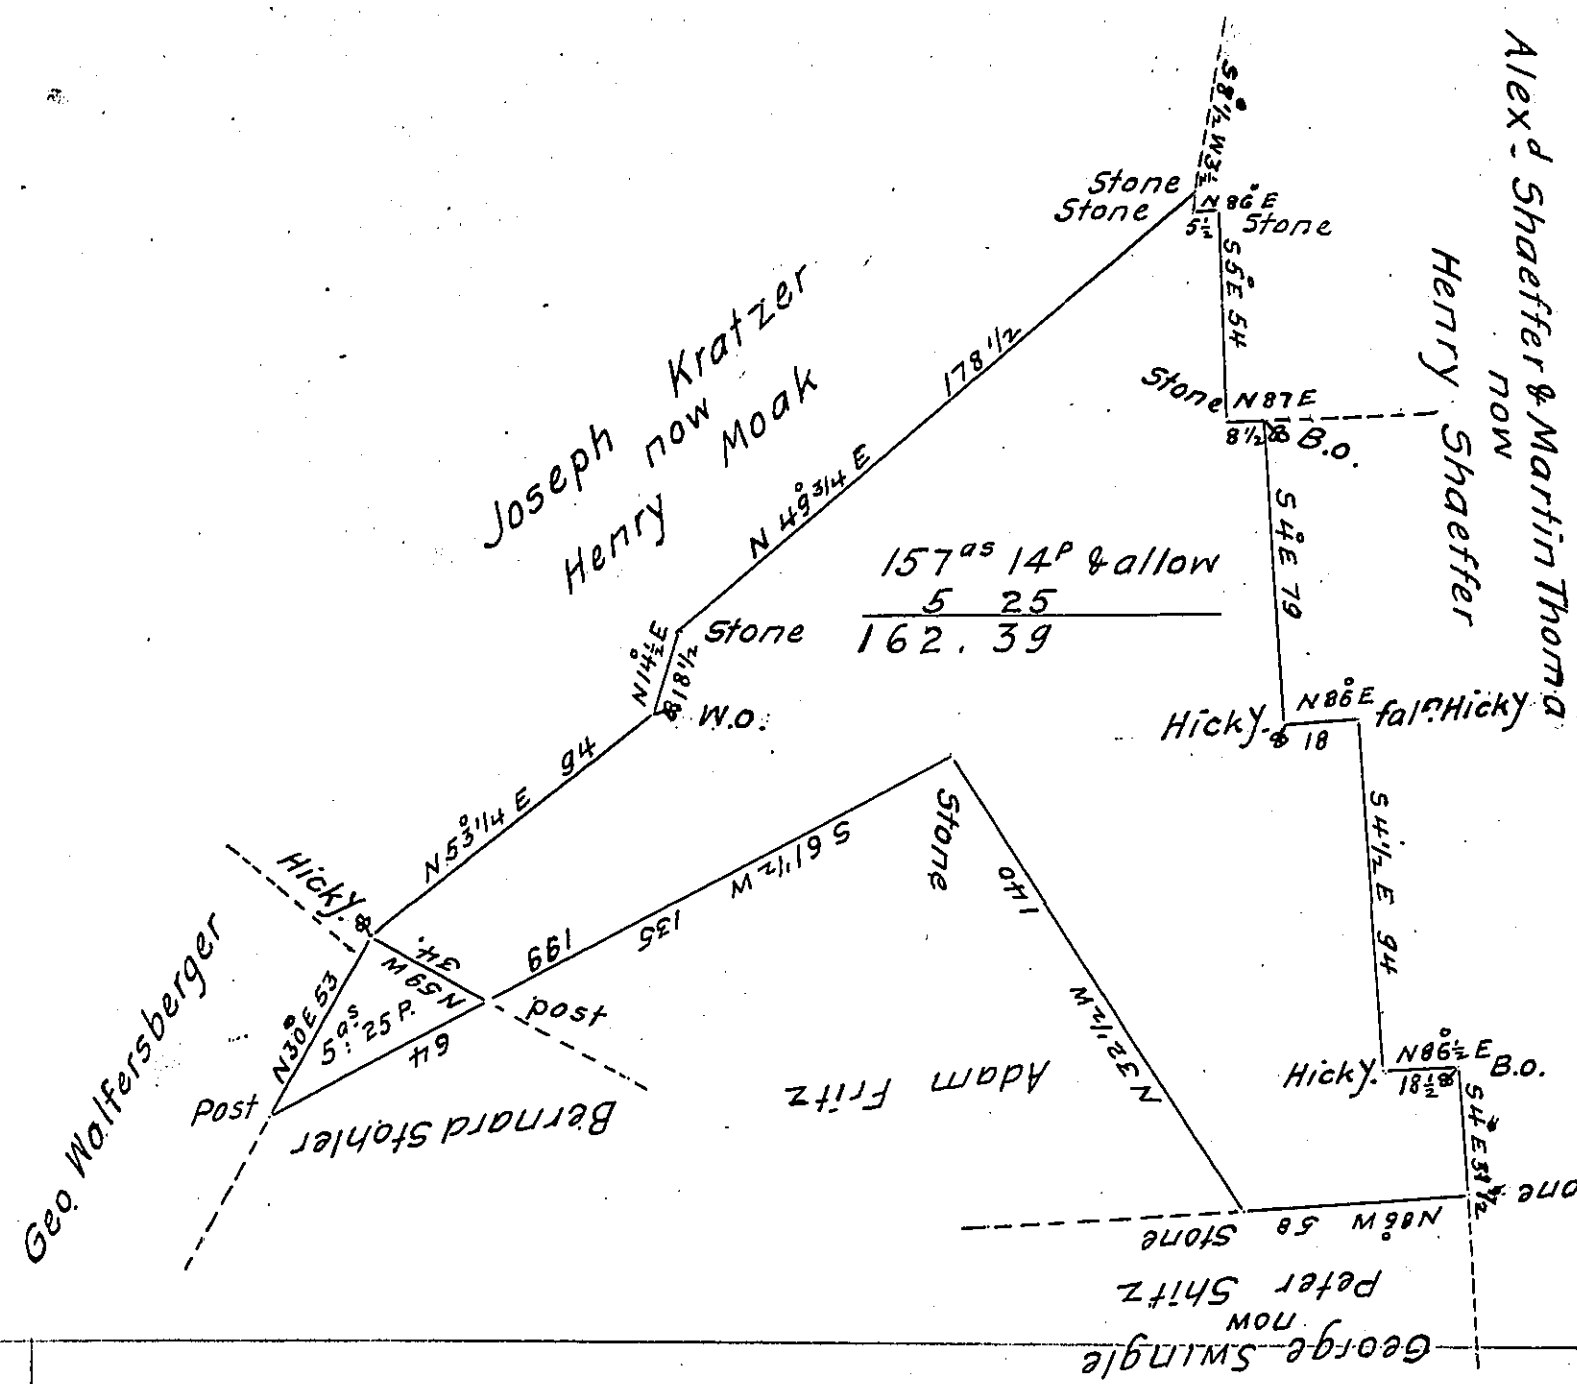

Divided off on the 28th day of March 1806 for Jacob Umbehante the above described tract of land Containing one hundred & fifty seven acres & fourteen Perches & allow.ce Situate in Heidleberg township (late Lancaster now) Dauphin County Being Part of a larger tract of 236¼ acres & allow.ce Granted to Adam Fritz by Warrant of the 7th day of August 1754 ~

To Sam.l Cochran Esq.r Surveyor Gen.l of penn.a } Levi G. Hollingsworth D.S.

N.B. the triangle Containing the 5 a.s 25 P. is part of a larger tract of 86 acres & allow.e Granted to Bernard Stohler by Warrant of the 2nd day of Sep.t 1742

L. G. H. D.S.

IN TESTIMONY that the above is a copy of the original remaining on file in the Department of Internal Affairs of Pennsylvania, made conformably to an Act of Assembly approved the 16th day of February, 1833, I have hereunto set my Hand and caused the Seal of said Department to be affixed at Harrisburg, this Ninth *day of* September *1904* –

Isaac B. Brown

Secretary of ~~Internal Affairs~~.