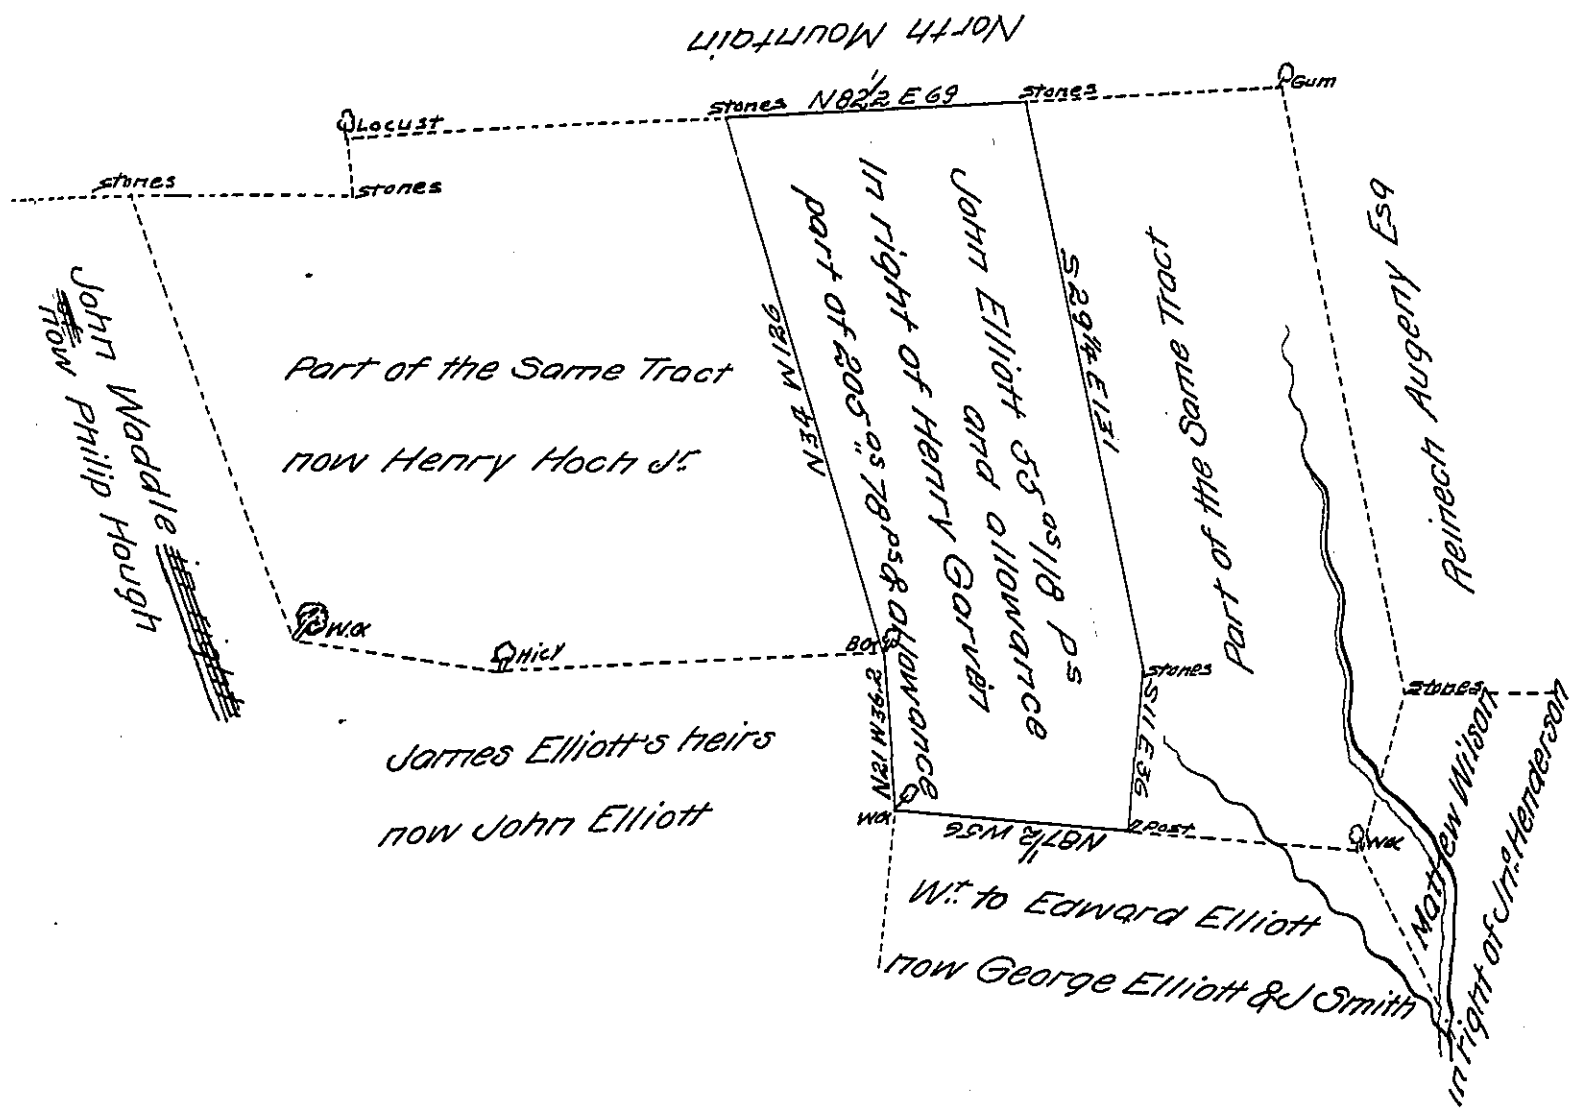


Draught of a tract of Land Situate in Middleton (now North Middleton) Township Cumberland County Containing 55 as 118 ps and allowance of Six pr Ct. for roads &c it being part of a larger tract of 205 as 78 ps and allowance Surveyed the 8th day of March A.D. 1802 in pursuance of a Warrant of 200 as granted to Henry Garven dated the 19th day of Feby A.D. 1802. This part resurveyed & Divided off the 25th day of Novr. A.D. 1824.

To Gabriel Hiester Jr Esqr — Pr Jno. Harper D.S.

Surveyor General of Pennd.

*IN TESTIMONY that the above is a copy of the original remaining on file in the Department of Internal Affairs of Pennsylvania, made conformably to an Act of Assembly approved the 16th day of February, 1833, I have hereunto set my Hand and caused the Seal of said Department to be affixed at Harrisburg, this* eleventh *day of* November *1907*

Isaac B. Brown

*Secretary of Internal Affairs.*