FORM No. I.

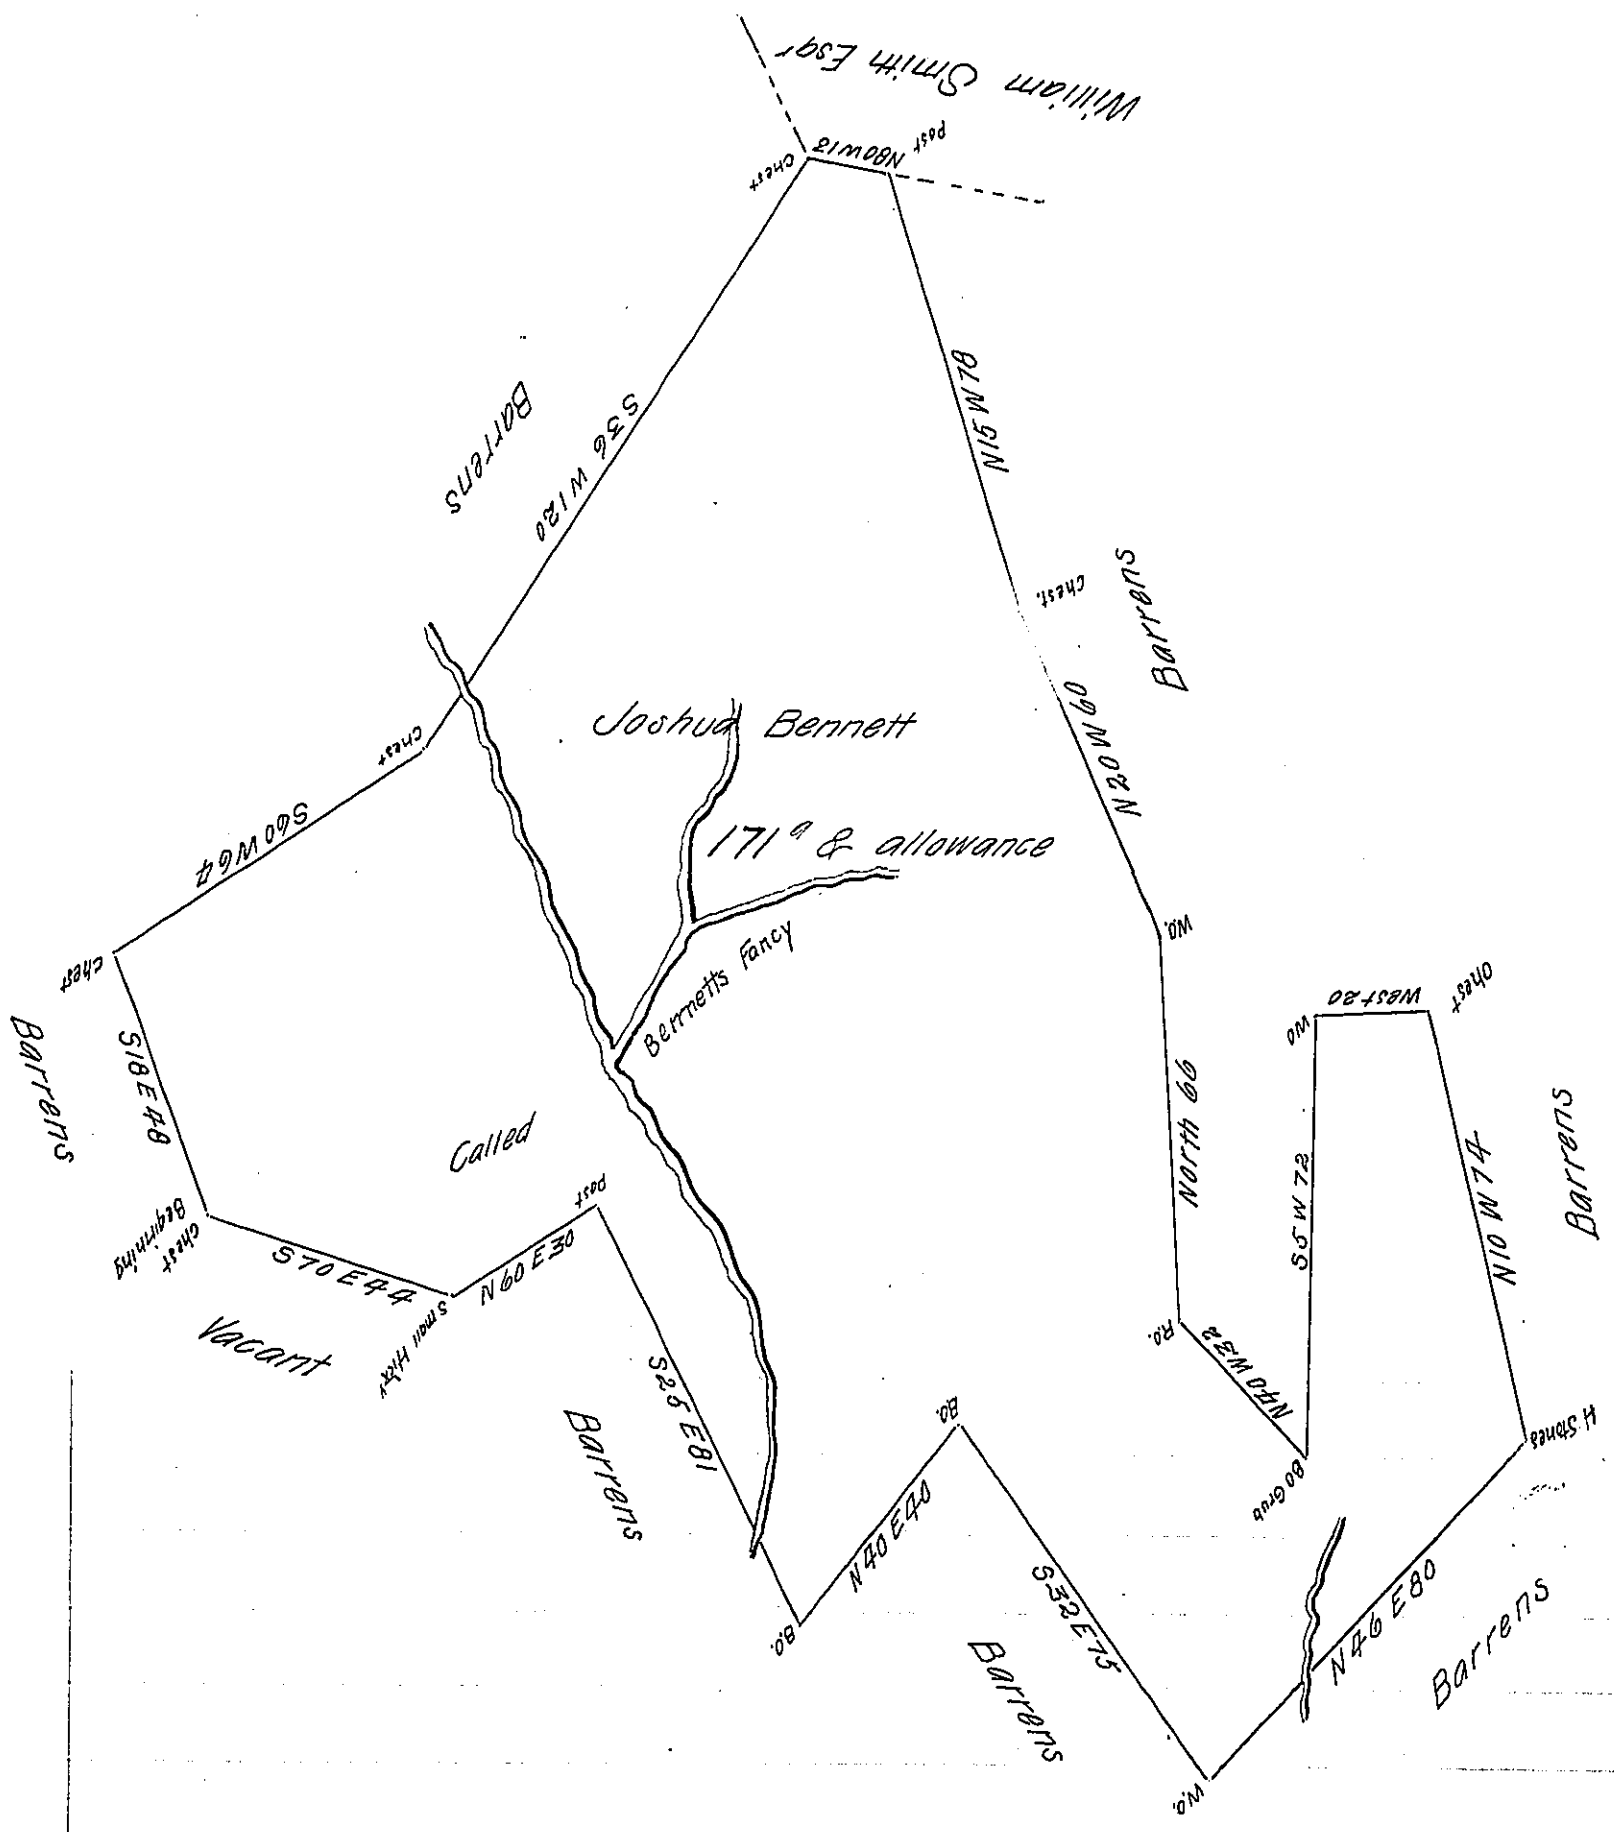

Situate in Hopewell Township York County Surveyed for Joshua Bennett the 21st Day of 10th month 1769 In pursuance of his Application N°5398 for 200a. Dated the 27th Day of March 1769 directing to Survey two pieces (Unimproved)

P. Wm Matthews Dy Sr

Copied from the Original Draught remaining in my Office

To John Lukens Esqr
Surveyor General

Wm Kersey Dy Sr

IN TESTIMONY that the above is a copy of the original remaining on file in the Department of Internal Affairs of Pennsylvania, made conformably to an Act of Assembly approved the 16th day of February, 1833, I have hereunto set my Hand and caused the Seal of said Department to be affixed at Harrisburg, this twenty third *day of* September *1904*

Secretary of Internal Affairs.