FORM No. I.

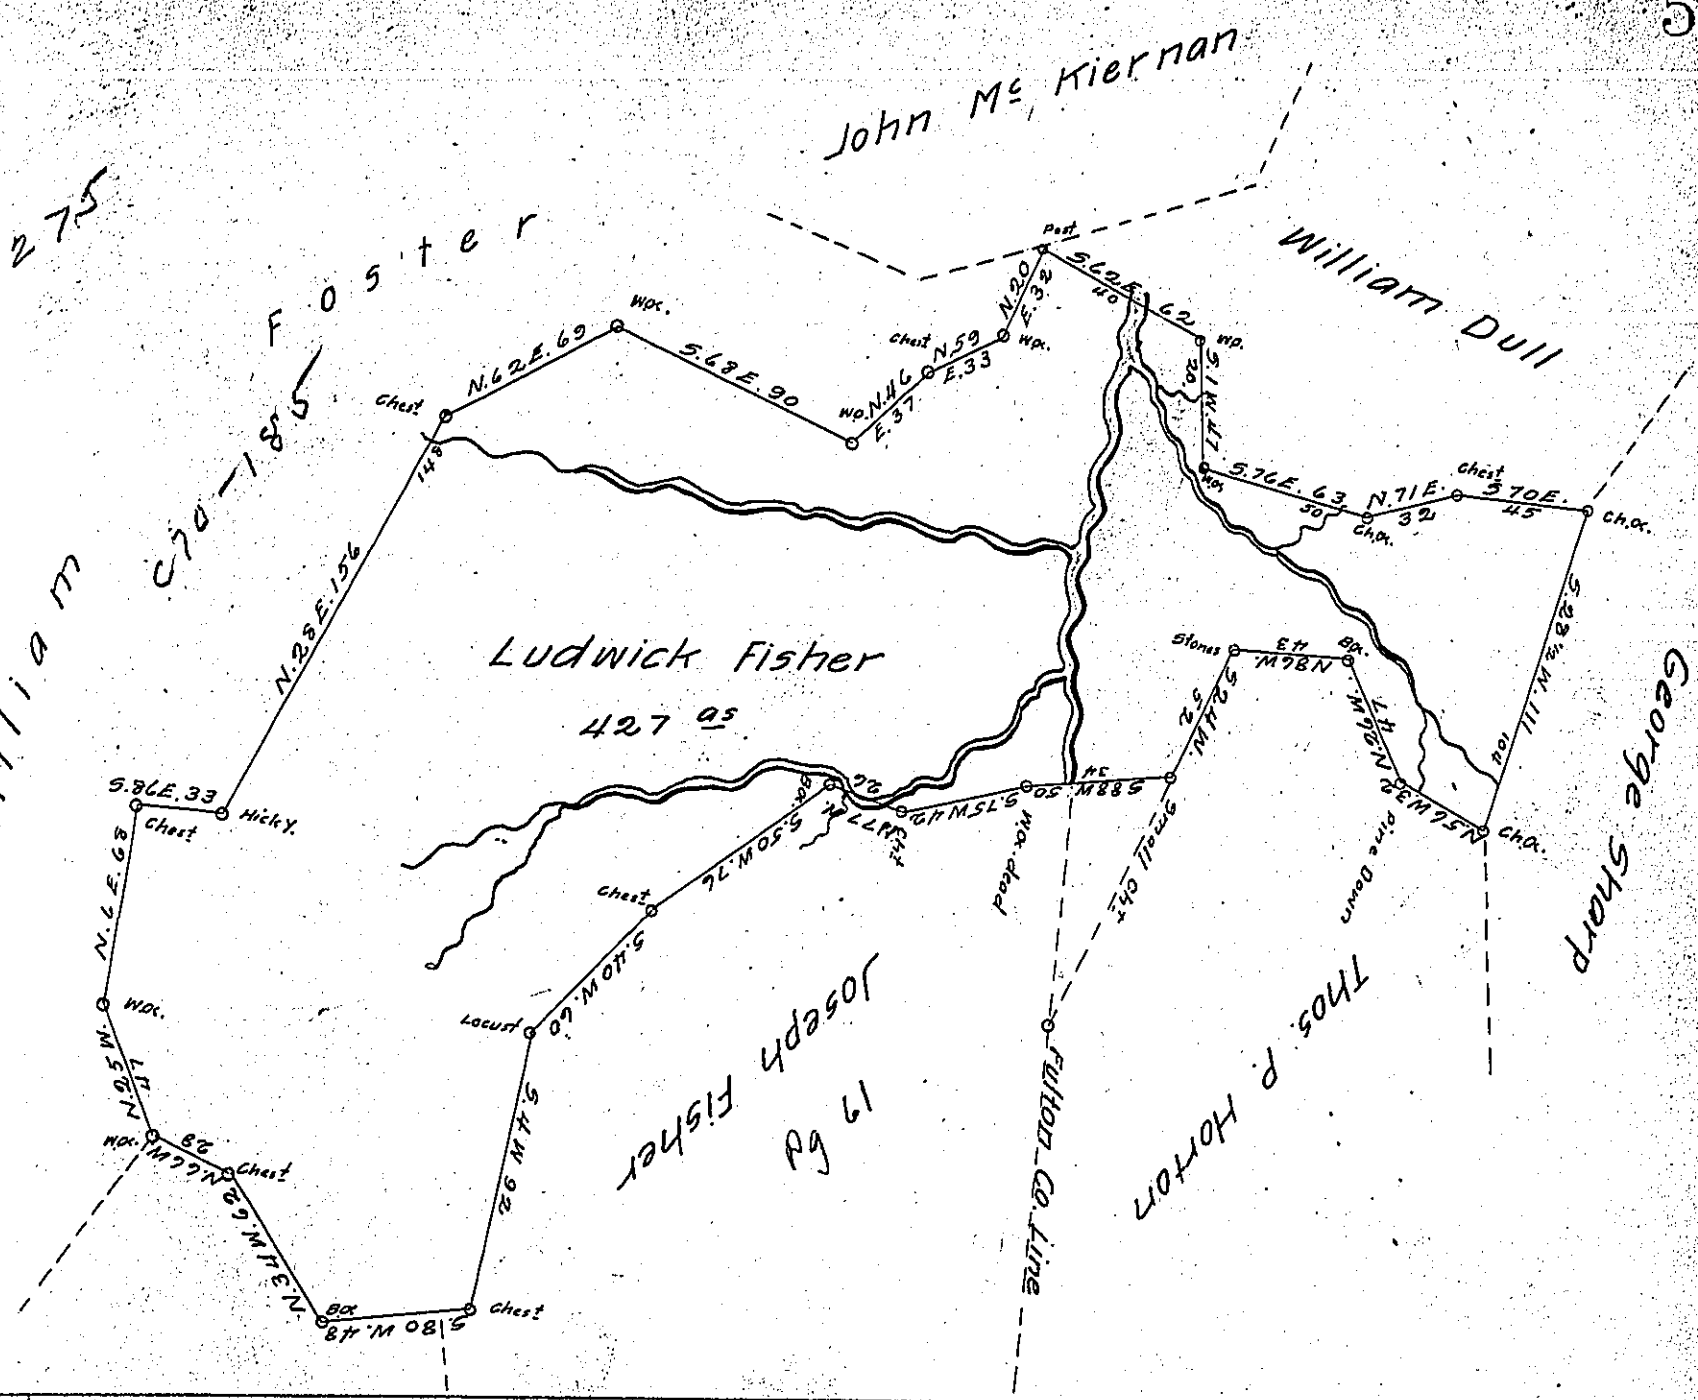

Situate in Broadtop township Bedford County Containing 427 acres and allowance of 6 per cent for roads &c Surveyed by saml Ketterman Esqr the 15th August 1853, in pursuance of a Warrant granted in the name of Ludwick* Fisher for 400 acres dated the 12th of August 1853. Courses according to the true bearings

Daniel Sams C. S.

To J. Porter Brawley Esqr
Surveyor General

* Warrant to Ludwick Fisher Senr

IN TESTIMONY that the above is a copy of the original remaining on file in the Department of Internal Affairs of Pennsylvania, made conformably to an Act of Assembly approved the 16th day of February, 1833, I have hereunto set my Hand and caused the Seal of said Department to be affixed at Harrisburg, this first day of October 1904

Secretary of Internal Affairs