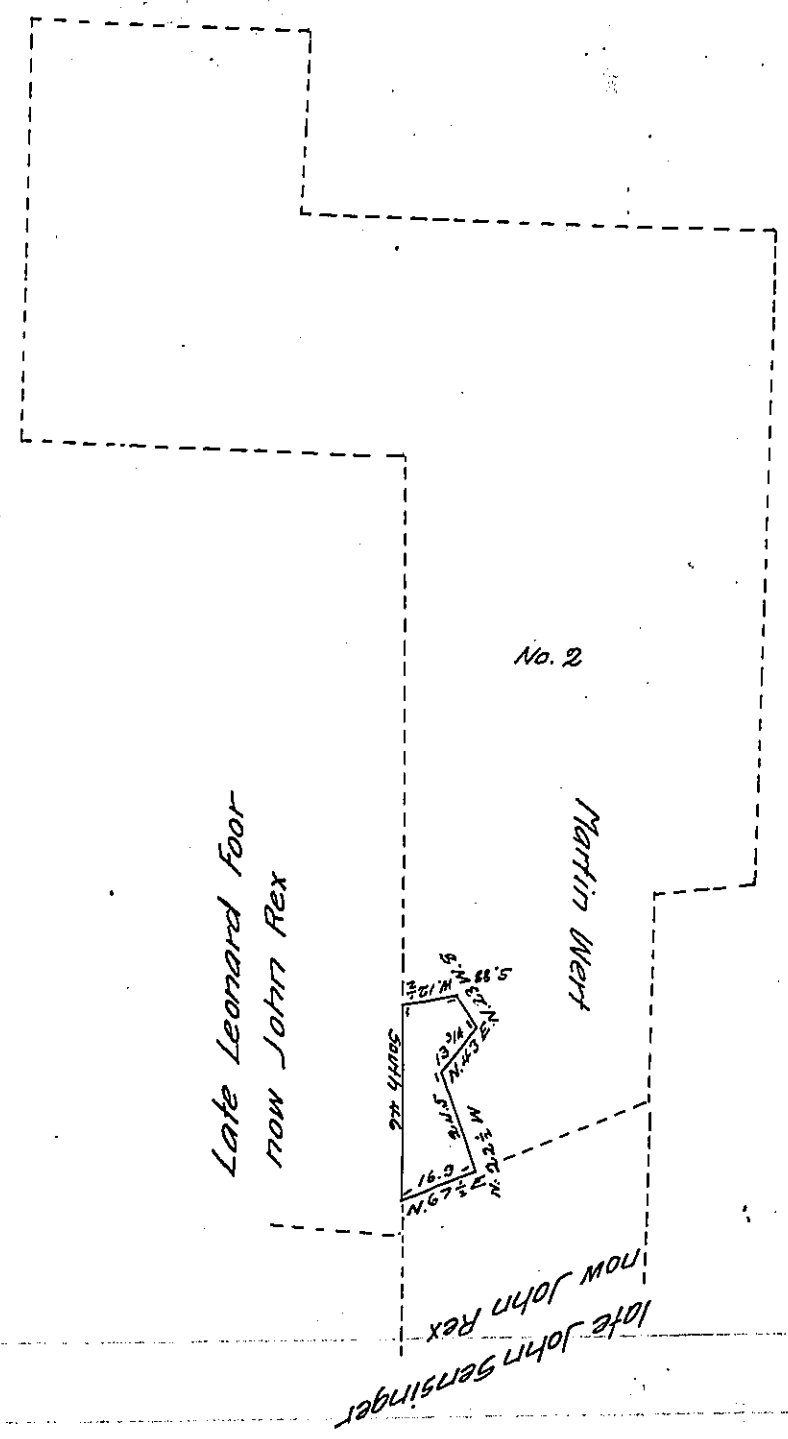

A Draught of a tract of land situate in Heidelberg township, Lehigh County, Containing two acres and one hundred and fifty eight Perches and the Allowance of 6 p. Ct &c. Being part of a larger tract of Land. By Virtue of an Entry in the Office of the Secretary of the Land Office. Dated February 26th 1766. Surveyed to Leonard Fuhr Containing one hundred and nineteen Acres and one hundred and fifty Perches and allowance of 6 p. Cent &c. the above Returned for John Rex

Per John Sherer D. S.

Jacob Sallada Esqr S. G.

IN TESTIMONY that the above is a copy of the original remaining on file in the Department of Internal Affairs of Pennsylvania, made conformably to an Act of Assembly approved the 16th day of February, 1833, I have hereunto set my Hand and caused the Seal of said Department to be affixed at Harrisburg,

this eleventh *day of* January *1905*

Isaac B. Brown

Secretary ~~of Internal~~ Affairs.