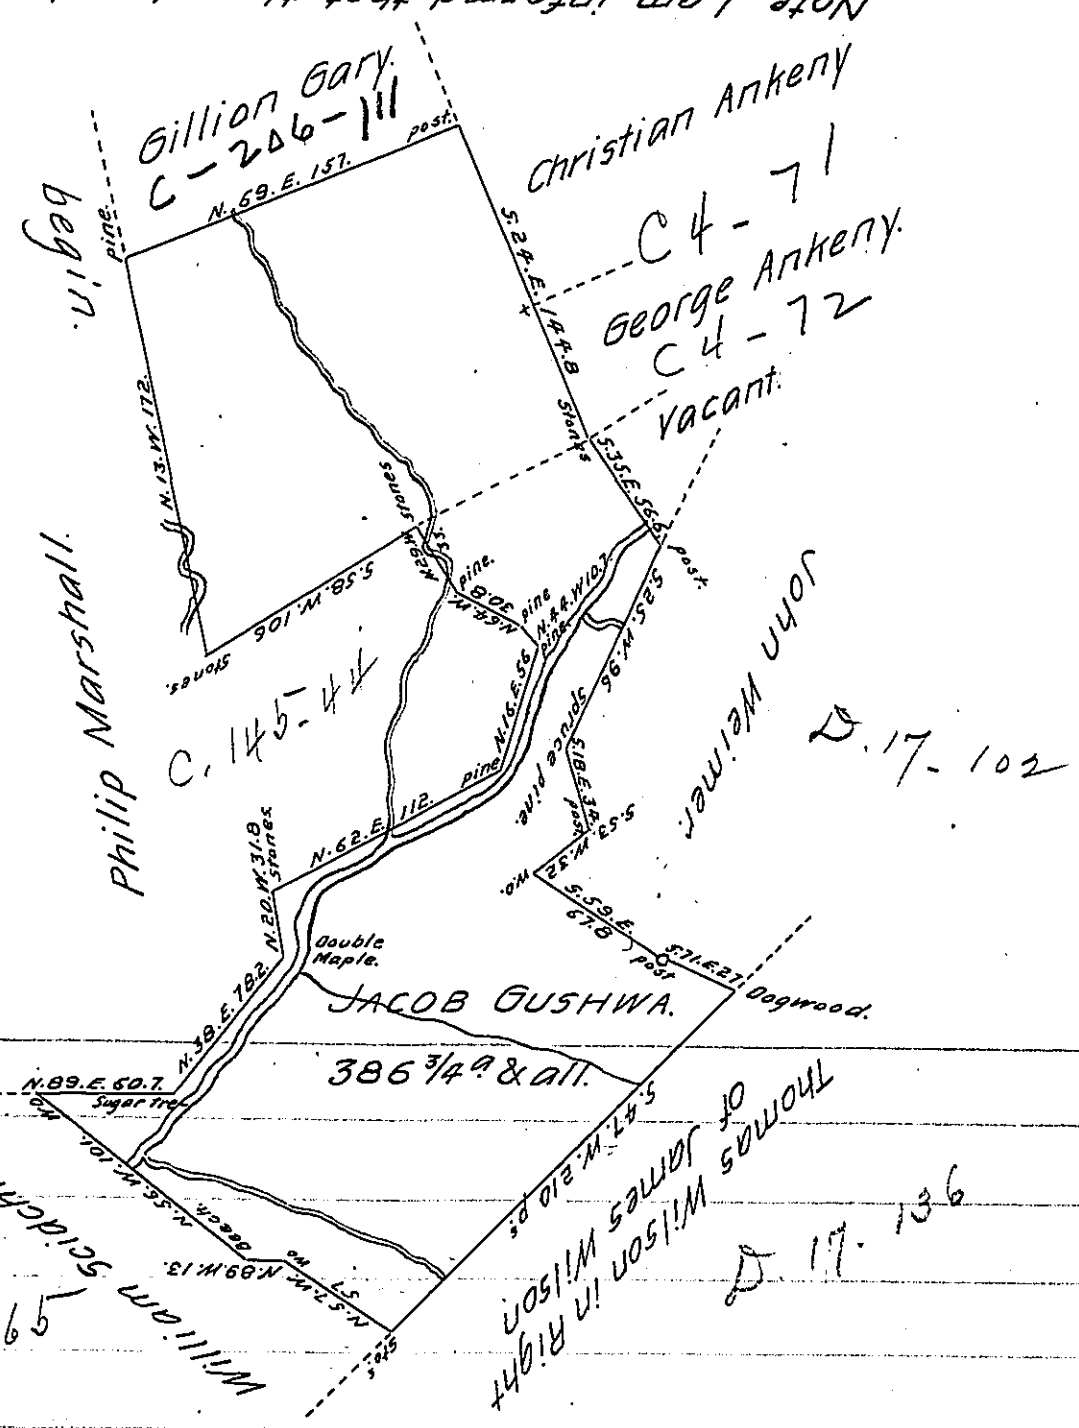

Note I am informed that there has been a controversy between Jacob Gushwa and George Pritts for a part of this survey as represented by the Dotted line and that the suit was determined in favour of Jacob Gushwa at Law. Jno McClean

Situate on both sides of Coxes Creek in Milford Township, Somerset County, Containing 386 a 3/4 & all and surveyed by Alexander M'Clean Esquire, D.S the 8th day of November 1800. In pursuance of a Warrant Dated the 25th day of October 1800.

Certified this 13th day of August 1801 by

John McClean, D.S.

To Samuel Cochran, Esquire.

Surveyor General.

IN TESTIMONY that the above is a copy of the original remaining on file in the Department of Internal Affairs of Pennsylvania, made conformably to an Act of Assembly approved the 16th day of February, 1833, I have hereunto set my Hand and caused the Seal of said Department to be affixed at Harrisburg, this eighth *day of* February *1905.*

Isaac B. Brown

Secretary of Internal Affairs.