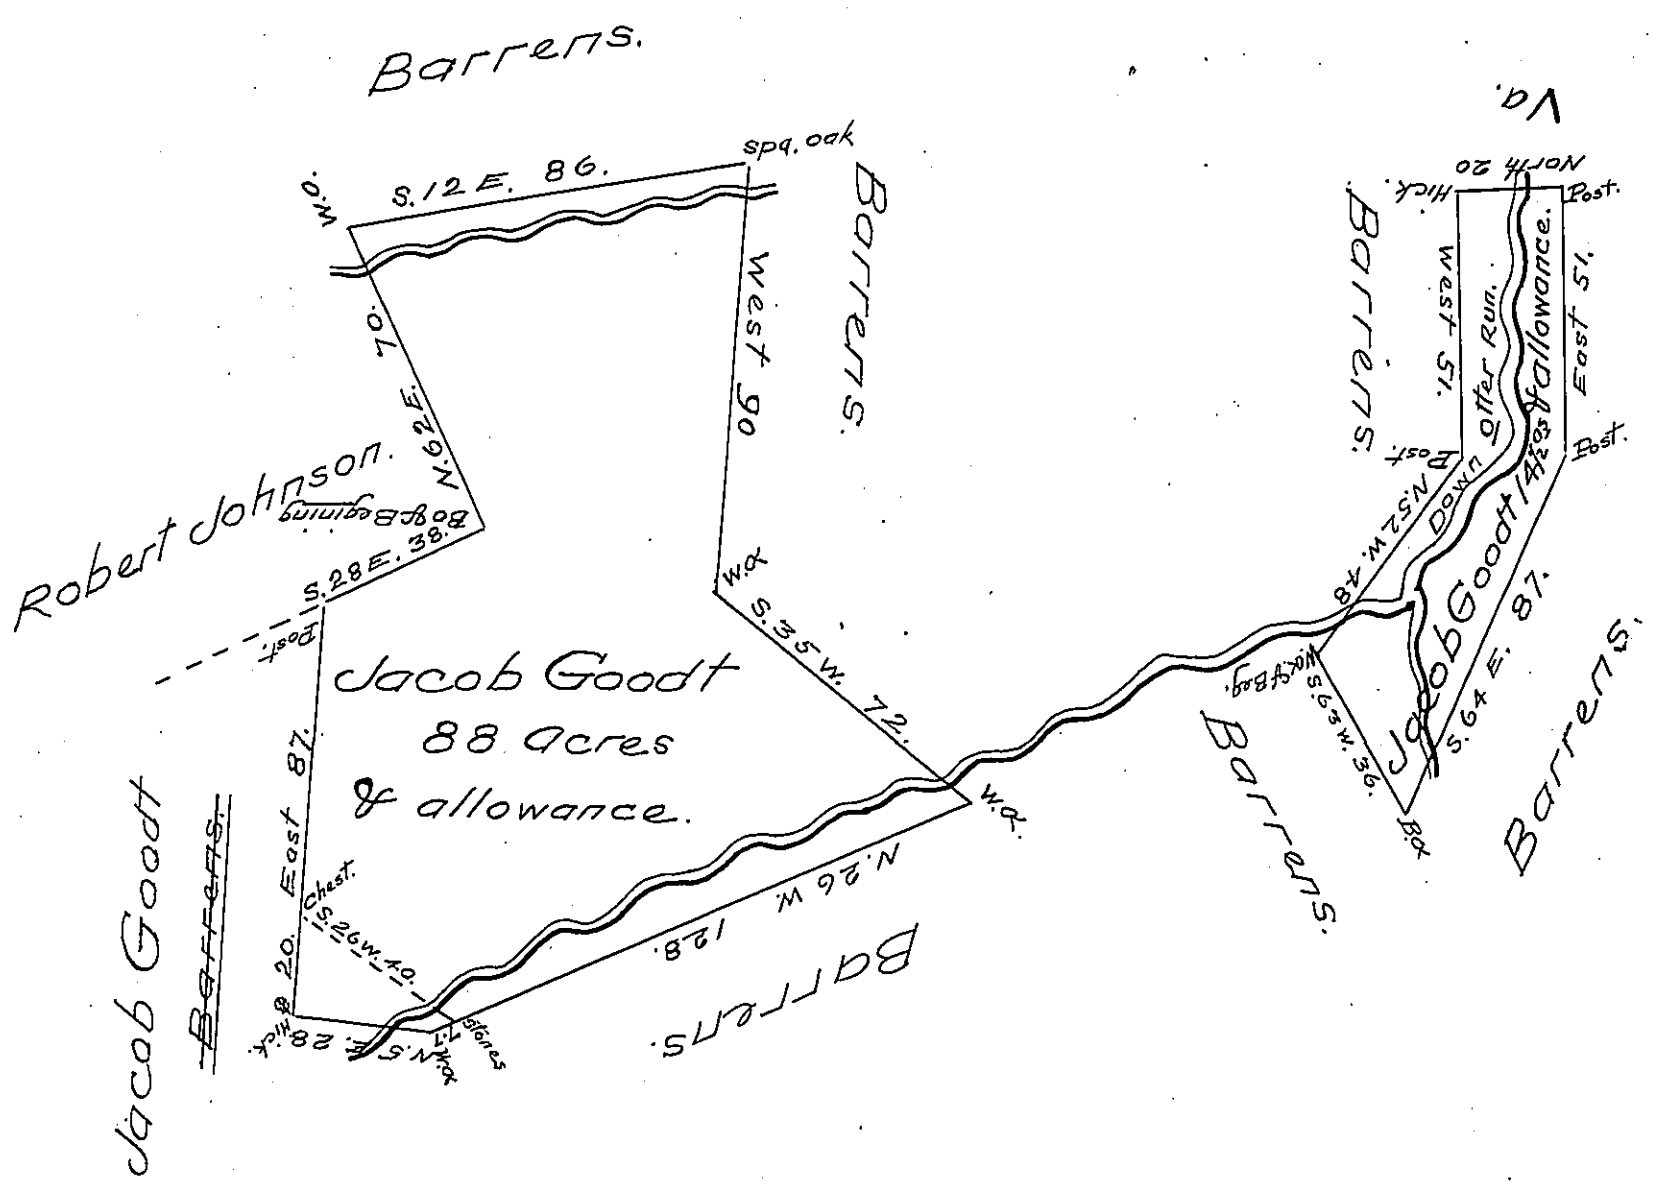

A Draught of two Tracts of Land Situate in Chance-ford Township in the County of York the one containing eighty eight Acres & the allowance Proportional to 6 pr Cent for Roads & High Ways the other Containing four-teen Acres & an half and the allowance proportional to 6 pr Cent for roads and high-ways Surveyed for Jacob Goodt the 19th Day of February 1756 in pursuance of a Warrant bearing Date the 14th Day of March 1755 —

To Nicho. Scull Esqr Surveyor Genl } per George Stevenson D.S.

In Testimony that the above is a copy of the original remaining on file in the Office of the Surveyor General of Pennsylvania, I have hereunto set my Hand and affixed the Seal of said Office, at Harrisburg, this 28th day of October 1864.

(Seal)

SURVEYOR GENERALS OFFICE * PENNSYLVANIA *

James P Barr
Surveyor General.

IN TESTIMONY that the above is a copy of the original remaining on file in the Department of Internal Affairs of Pennsylvania, made conformably to an Act of Assembly approved the 16th day of February, 1833, I have hereunto set my Hand and caused the Seal of said Department to be affixed at Harrisburg, this fifth day of January 1905

Isaac B Brown
Secretary of Internal Affairs