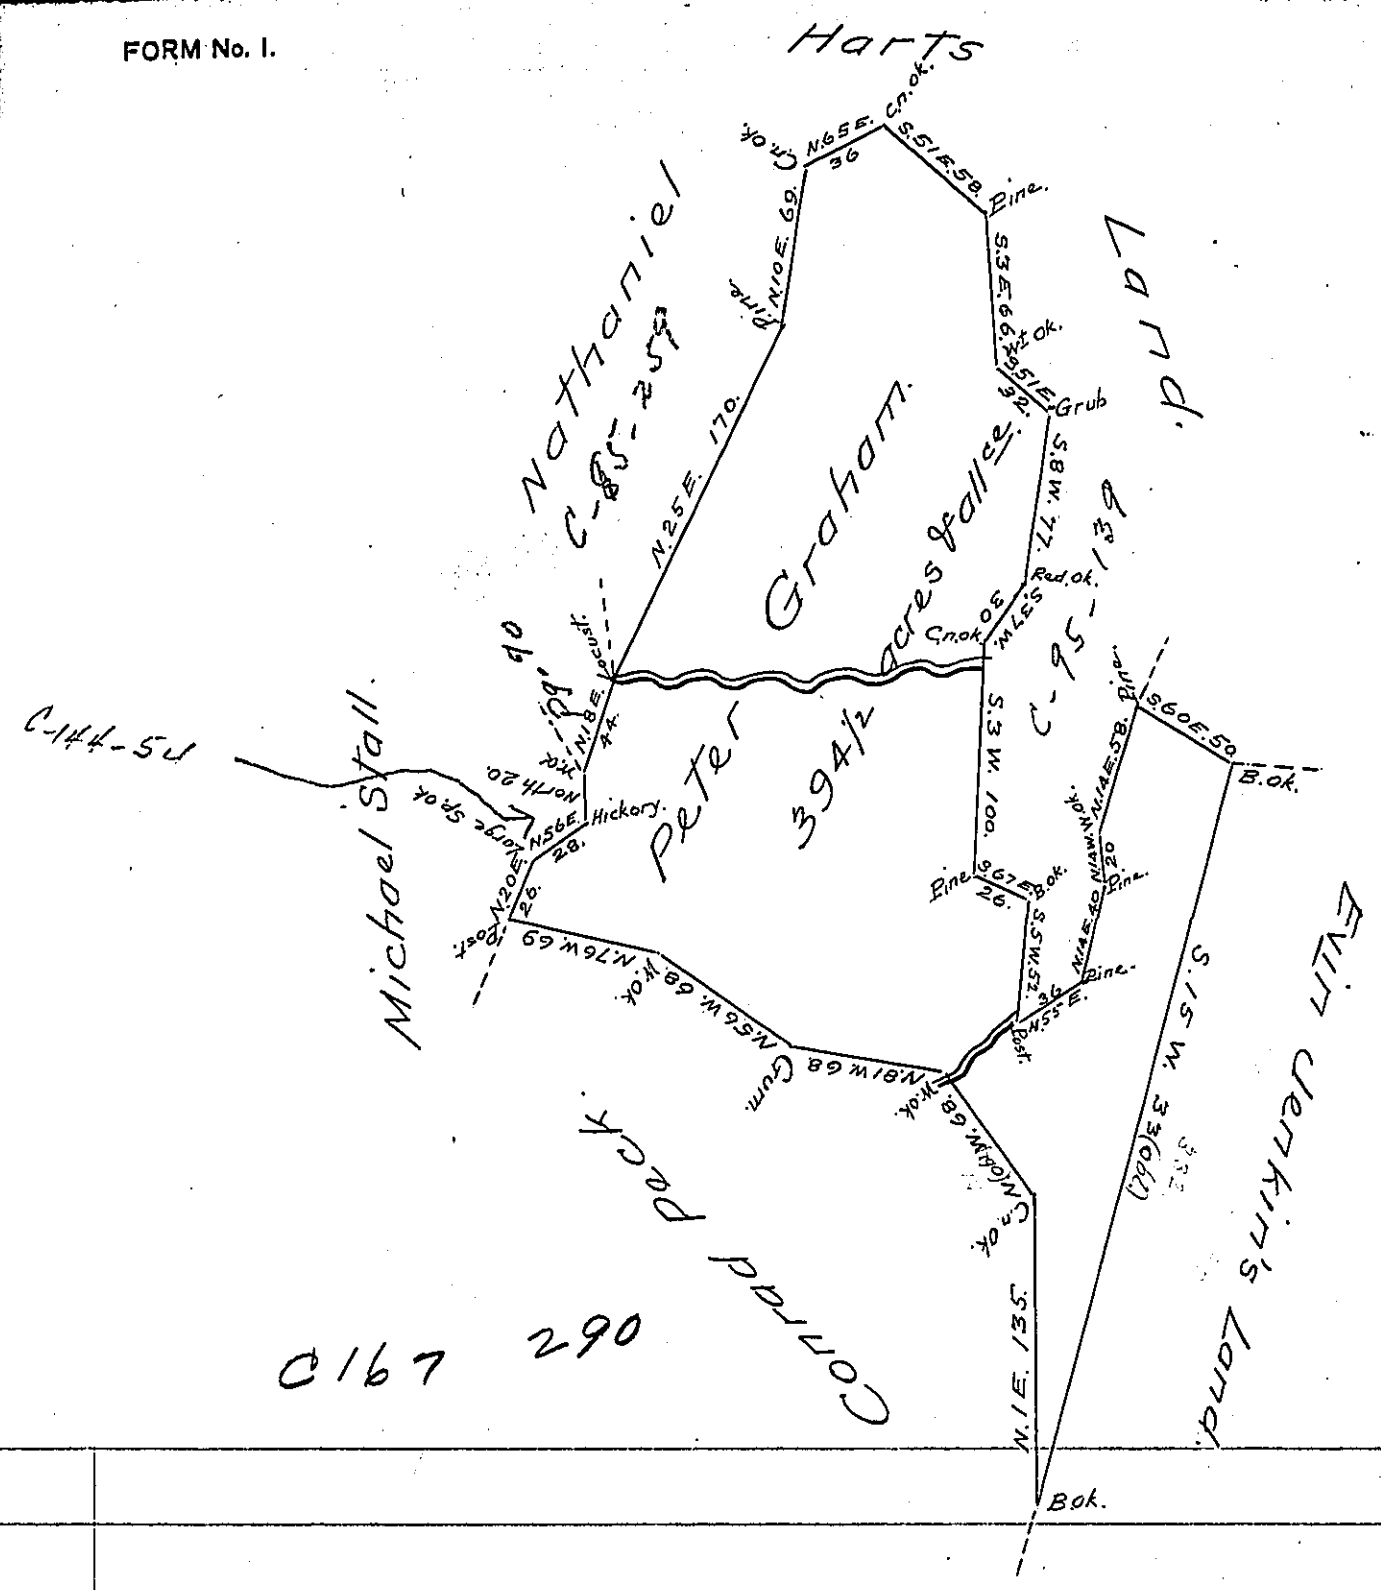

Situated on the waters Tonoloway Creek in Belfast Township in the County of Bedford Containing three Hundred and Ninety four acres and 1/2 — and allowance of six pr. cent for roads &c. Surveyed for Peter Graham the 18th Day of June 1794 In pursuance of a Warrant dated March 21st 1794 — Pr. George Woods D.S.

To Daniel Broadhead Esqr. S.G.

Examined by me December 15th 1808

To Samuel Cochran Esqr. Surveyor General

John Anderson Deputy Surv.

IN TESTIMONY that the above is a copy of the original remaining on file in the Department of Internal Affairs of Pennsylvania, made conformably to an Act of Assembly approved the 16th day of February, 1833, I have hereunto set my Hand and caused the Seal of said Department to be affixed at Harrisburg, this Twenty second *day of* December *1904.*

Grace G. Parmy

Secretary of Internal Affairs.