FORM No. I.

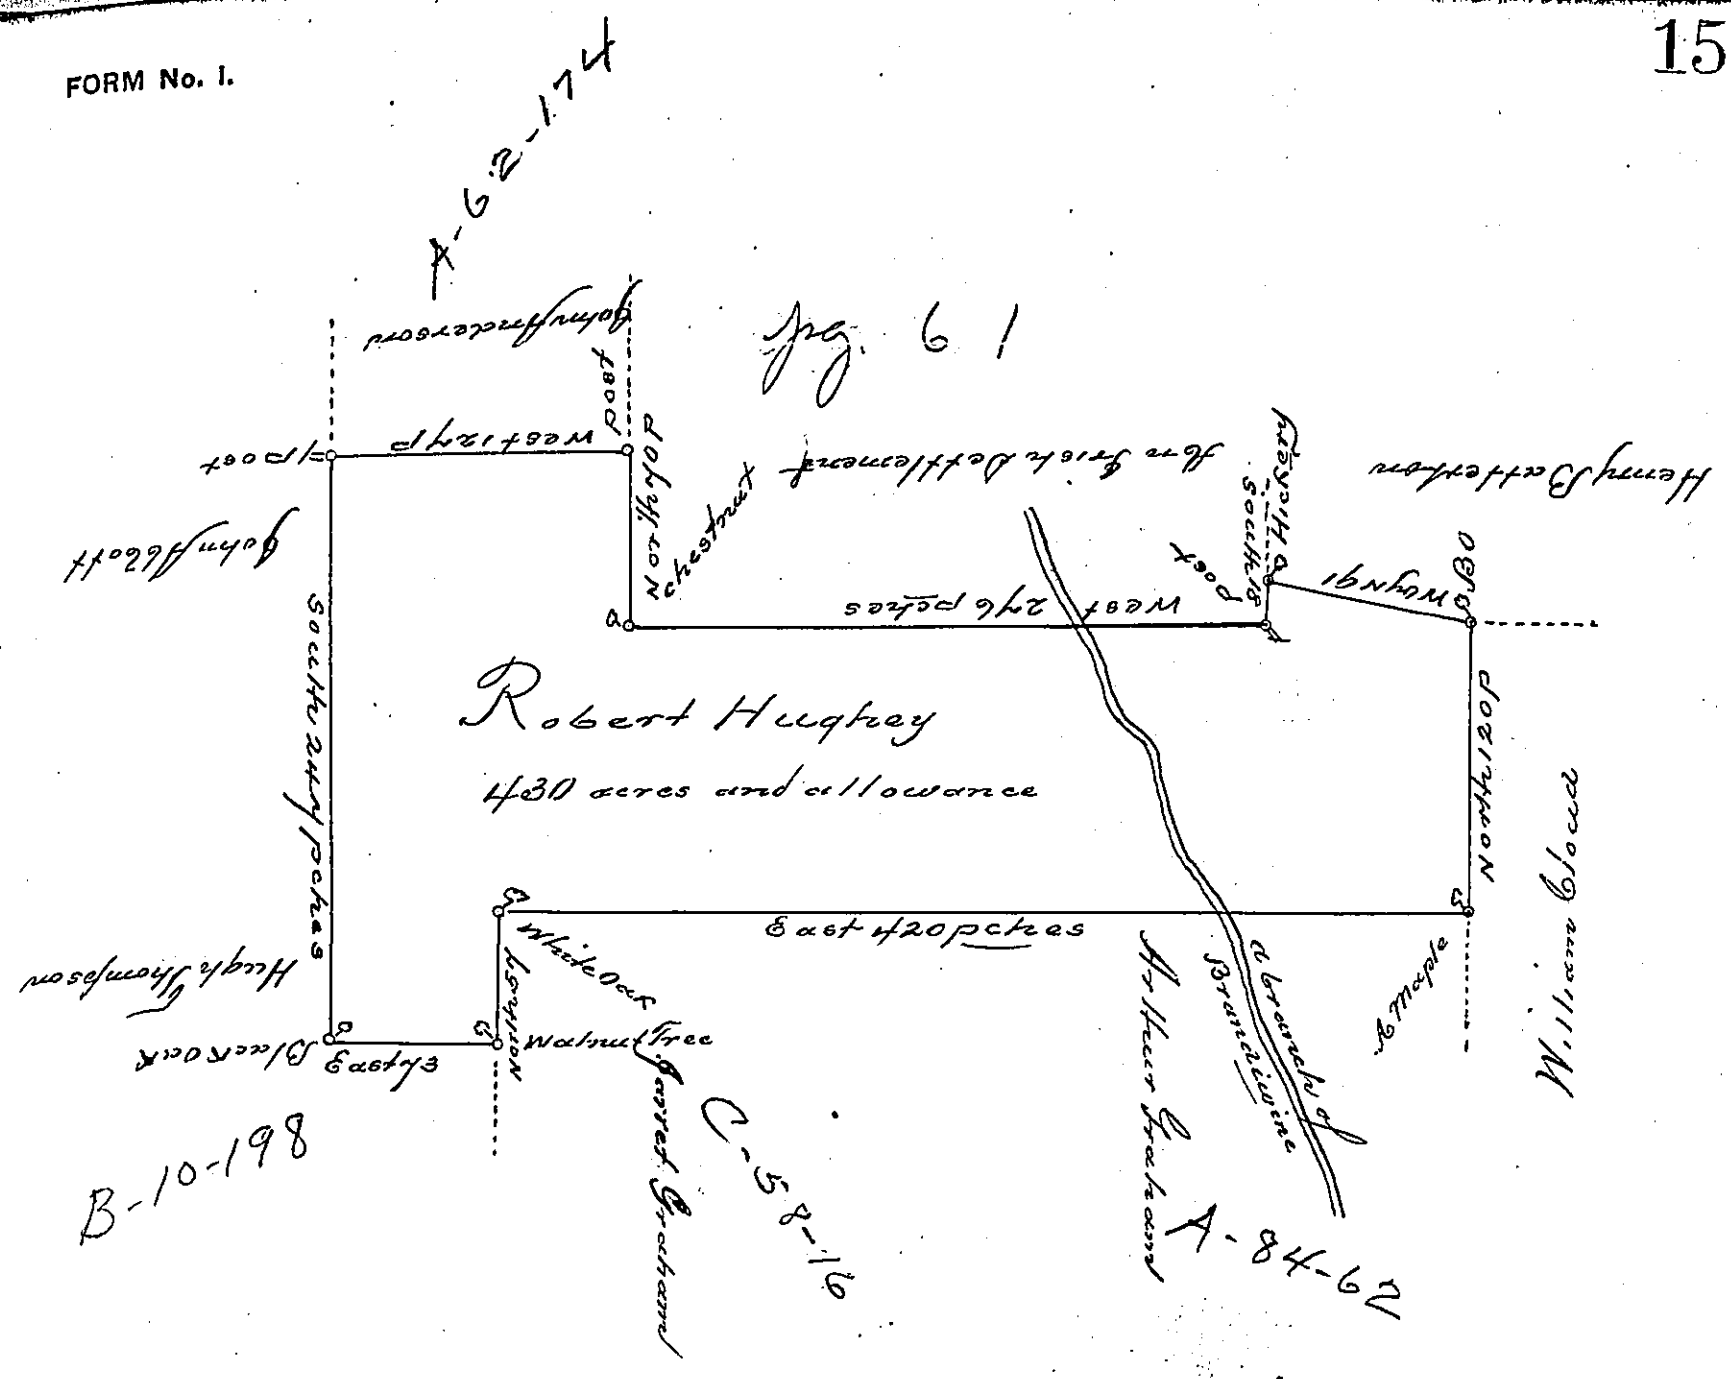


By Virtue of a Warrant from the Proprietaries dated the seventeenth day of May 1737 Surveyd to Robert Hughey on the 10th day of June then next ensuing the above described tract of Land Situate on the Western Branch of Brandywine Creek 230a part thereof in the County of Lancaster and 200a part thereof in Chester County Containing four hundred and thirty acres and the usual allowance for Roads.

Jnº Taylor,

*IN TESTIMONY that the above is a copy of the original remaining on file in the Department of Internal Affairs of Pennsylvania, made conformably to an Act of Assembly approved the 16th day of February, 1833, I have hereunto set my Hand and caused the Seal of said Department to be affixed at Harrisburg, this* Fifteenth *day of* February, *1905,*

Isaac B. Brown

*Secretary of Internal Affairs.*