FORM No. I.

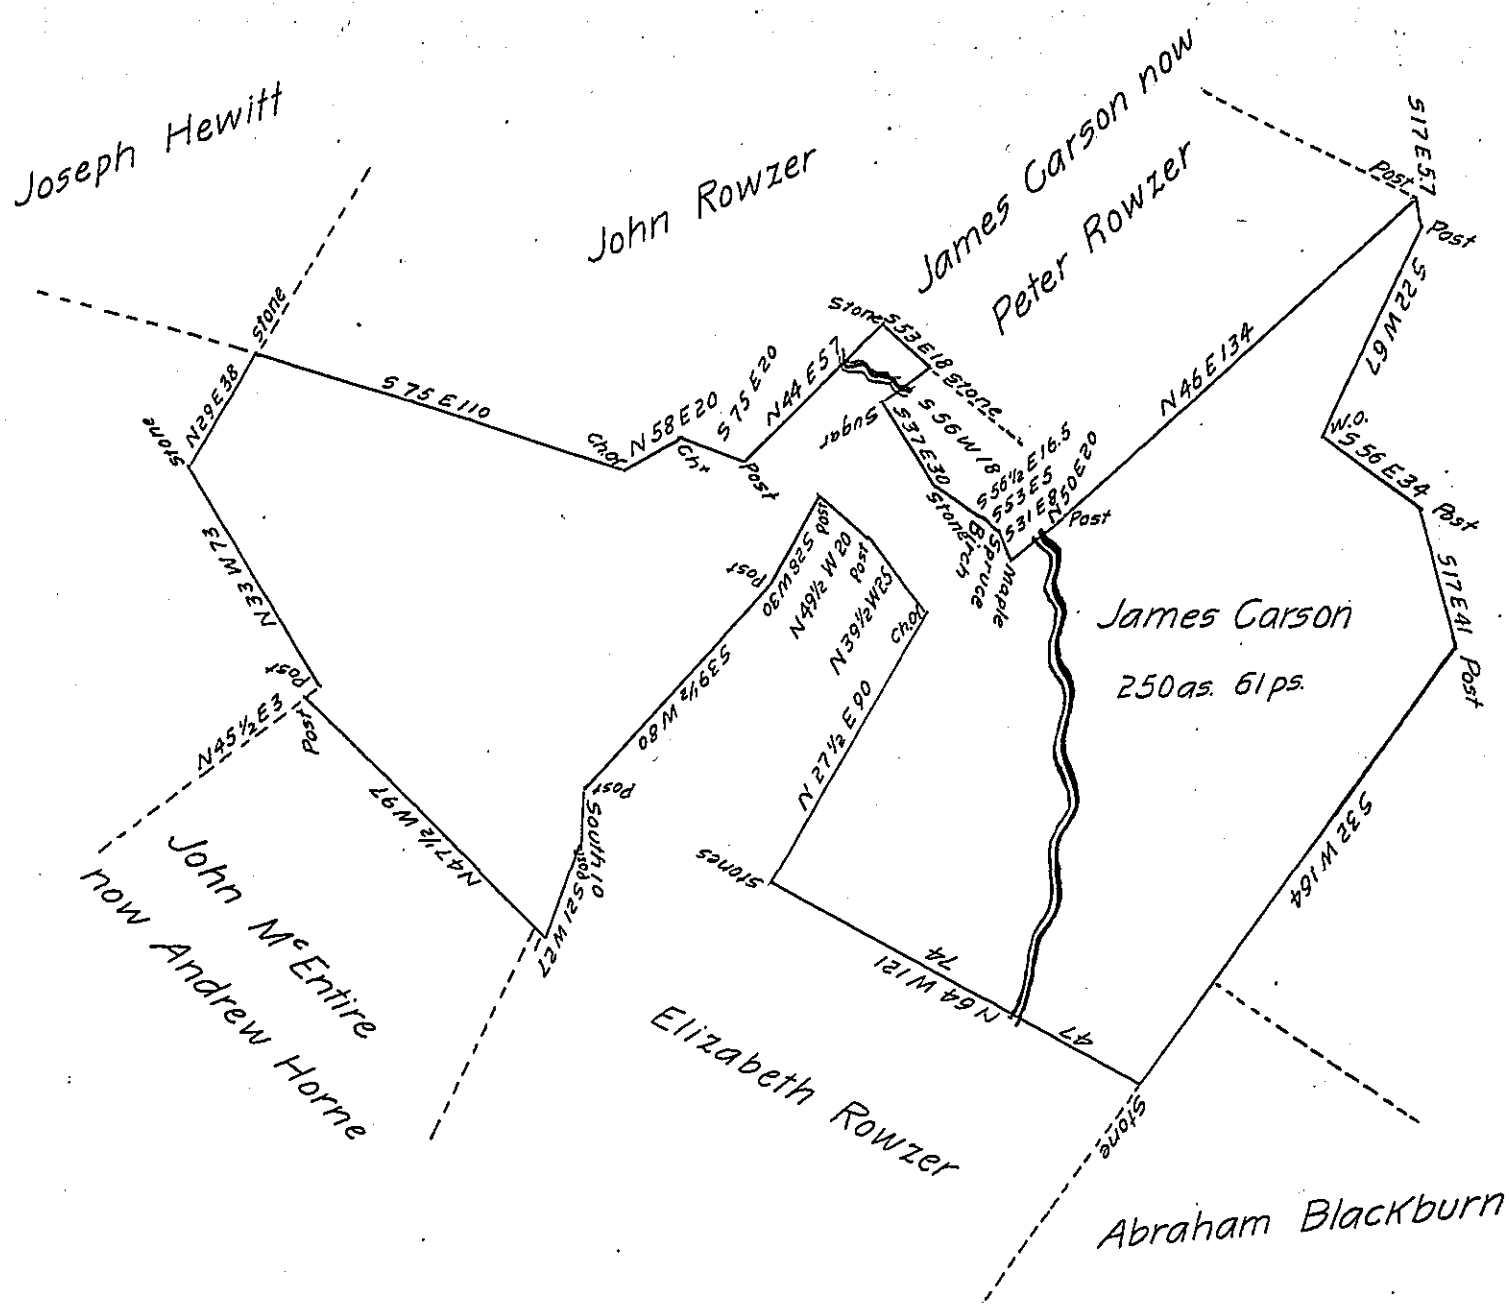

Situate on the Herricane branch of Dunnings Creek in Napier township Bedford County Containing 250 acres 61 perches & allowance of 6 per cent for roads &c Surveyed by James Allison Esq. the 13th of December 1852, in pursuance of a warrant granted in the name of James Carson for 233 acres dated the 2nd of December 1852.

Courses according to the true bearings.

To J. Porter Brawley Esq.
Surveyor General

Daniel Sams C.S.

IN TESTIMONY that the above is a copy of the original remaining on file in the Department of Internal Affairs of Pennsylvania, made conformably to an Act of Assembly approved the 16th day of February, 1833, I have hereunto set my Hand and caused the Seal of said Department to be affixed at Harrisburg, this sixth *day of* May *1904*

Isaac B. Brown

Secretary of Internal Affairs.