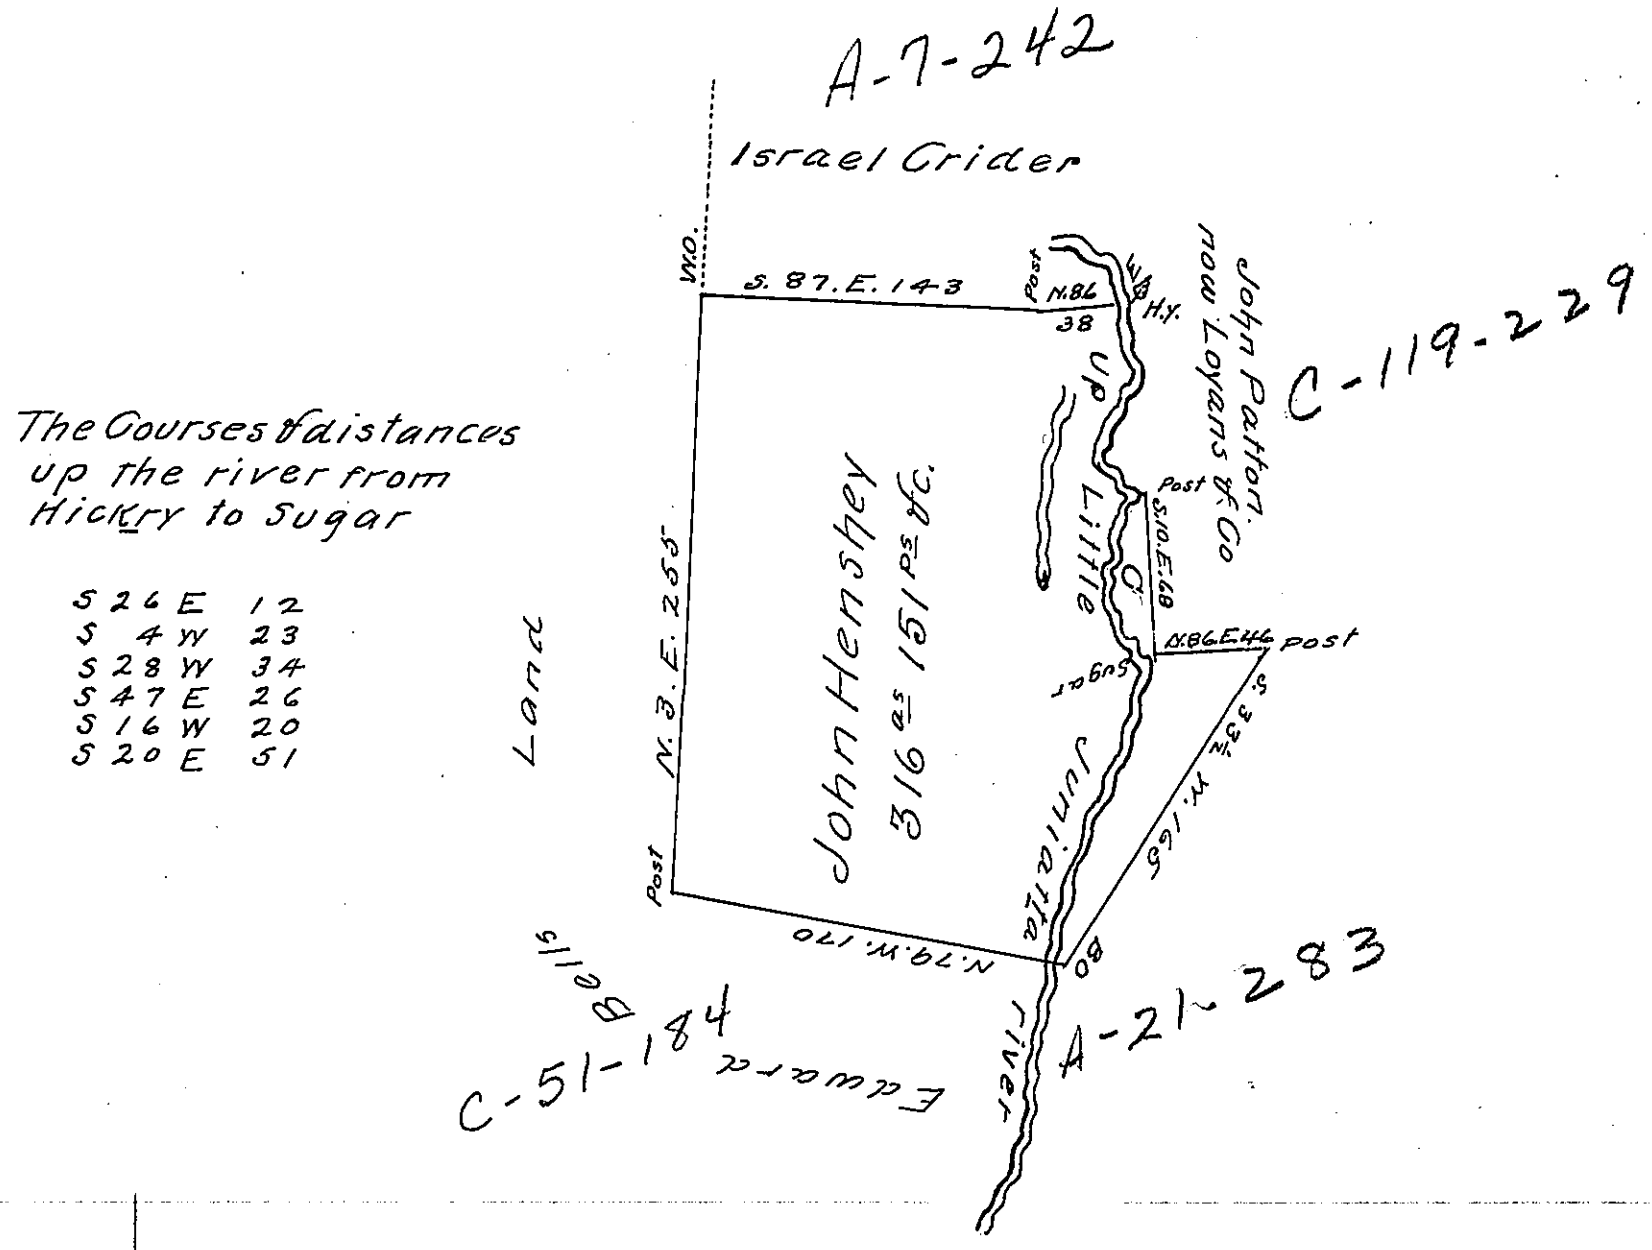

Situate in Antis Township in the County of Huntingdon Containing three hundred & sixteen acres one hundred & fifty one perches and the usual allowance of six per Cent for roads &c. Surveyed the 23d day of August 1836 In pursuance of a Warrant Granted to John Henshey the 11th day of June A.D. 1836.

The piece marked -G- containes one acre one hundred & thirty seven perches &c. and is Claimed by Loyans & Company on a Location of 1766 or 1767 in the name of Hugh Tomb but was not returned untill 1802

Francis Cassidy. D.S.

John Taylor Esquire S.G

IN TESTIMONY that the above is a copy of the original remaining on file in the Department of Internal Affairs of Pennsylvania, made conformably to an Act of Assembly approved the 16th day of February, 1833, I have hereunto set my Hand and caused the Seal of said Department to be affixed at Harrisburg,

this twenty second day of March 1905

Isaac B. Brown

Secretary of Internal Affairs.