FORM-No. I.

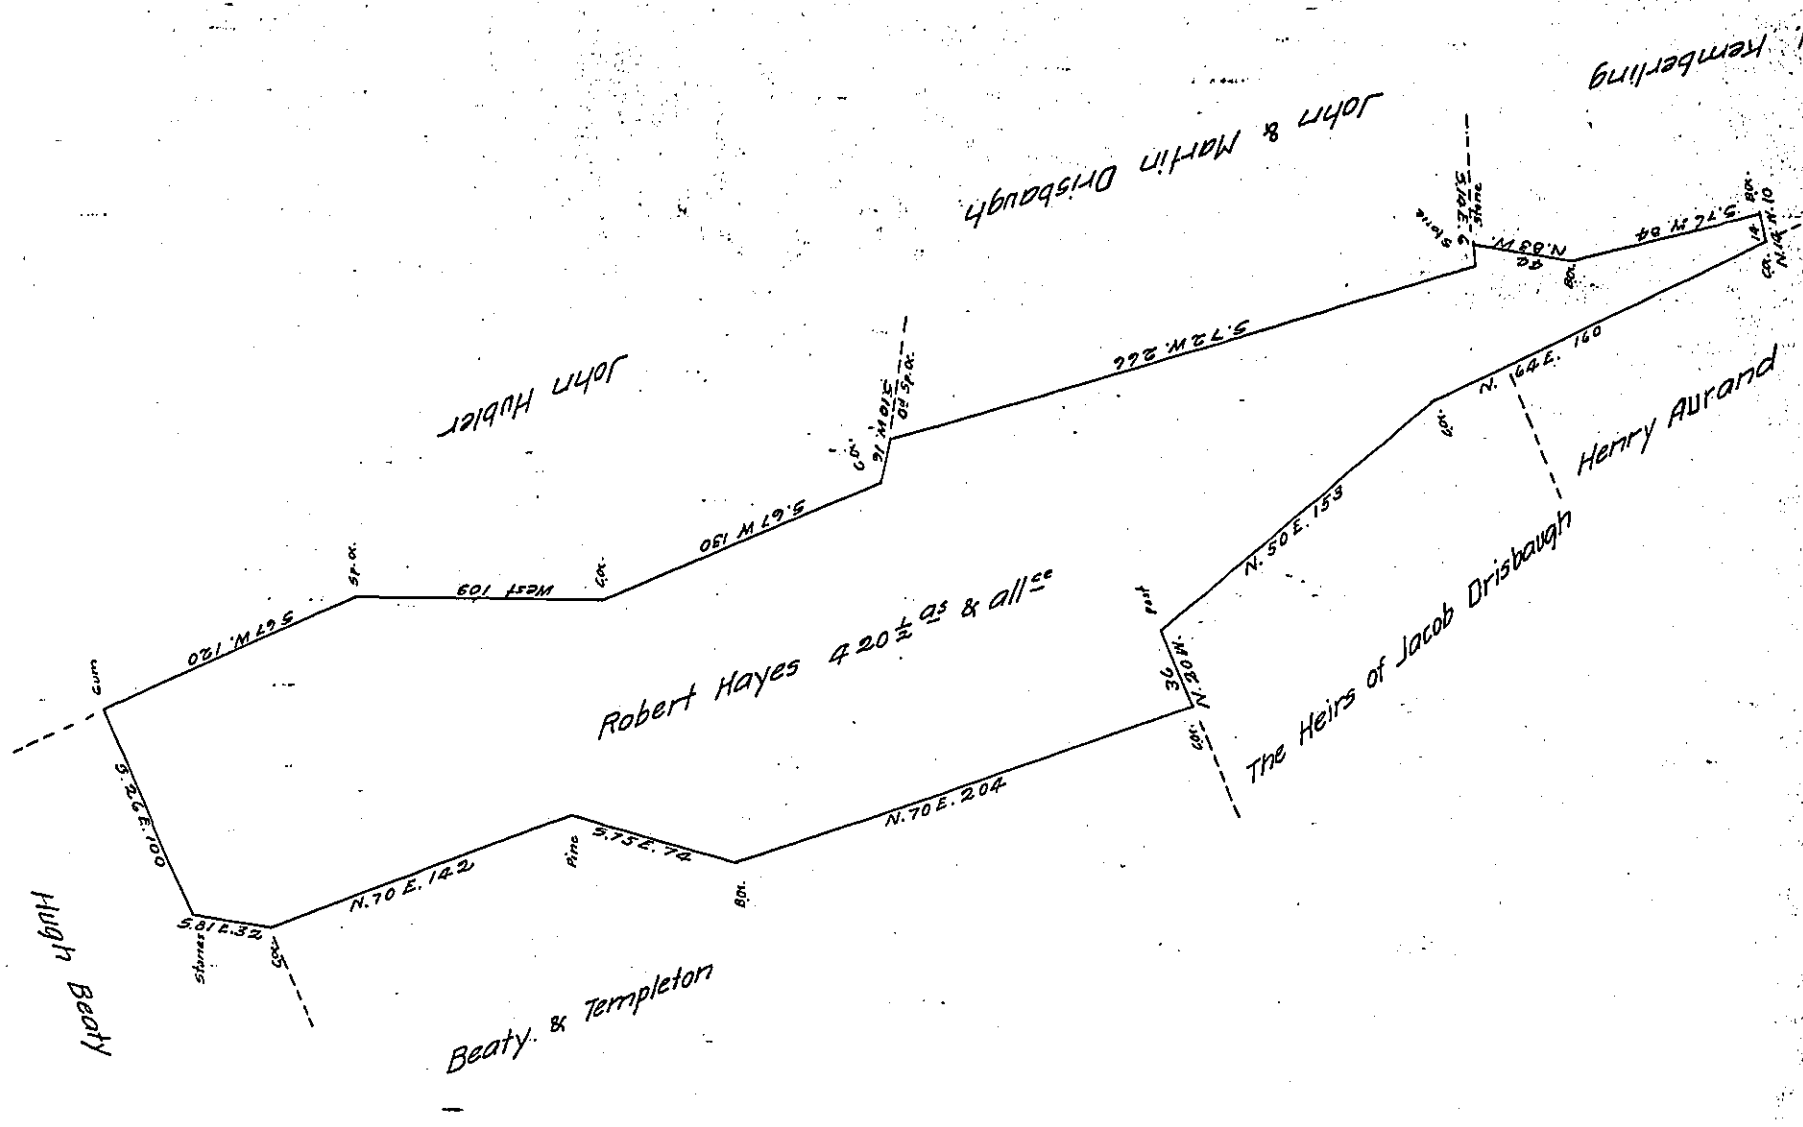

The draft of a tract of land situate in Buffalo Township in Northumberland County adjoining lands of Hugh Beaty, John Hubler & others containing four hundred and twenty acres & one half and the Usual Allowance Surveyed unto Robert Hays on the 27th day of June 1810 by Virtue of his Warrant dated the 22d February 1810 To Andrew Porter Esquire Surveyor General

Thos Woodside D.S

N.B. On this Survey there is a cabbin in which a family were Residing & had resided for 6 years & upward there is about two acres cleared on which grain has been raised

T. Woodside D.S.

IN TESTIMONY that the above is a copy of the original remaining on file in the Department of Internal Affairs of Pennsylvania, made conformably to an Act of Assembly approved the 16th day of February, 1833, I have hereunto set my Hand and caused the Seal of said Department to be affixed at Harrisburg, this eighth *day of* March *1905*

Isaac B. Brown

Secretary of Internal Affairs.