FORM No. I.

1854

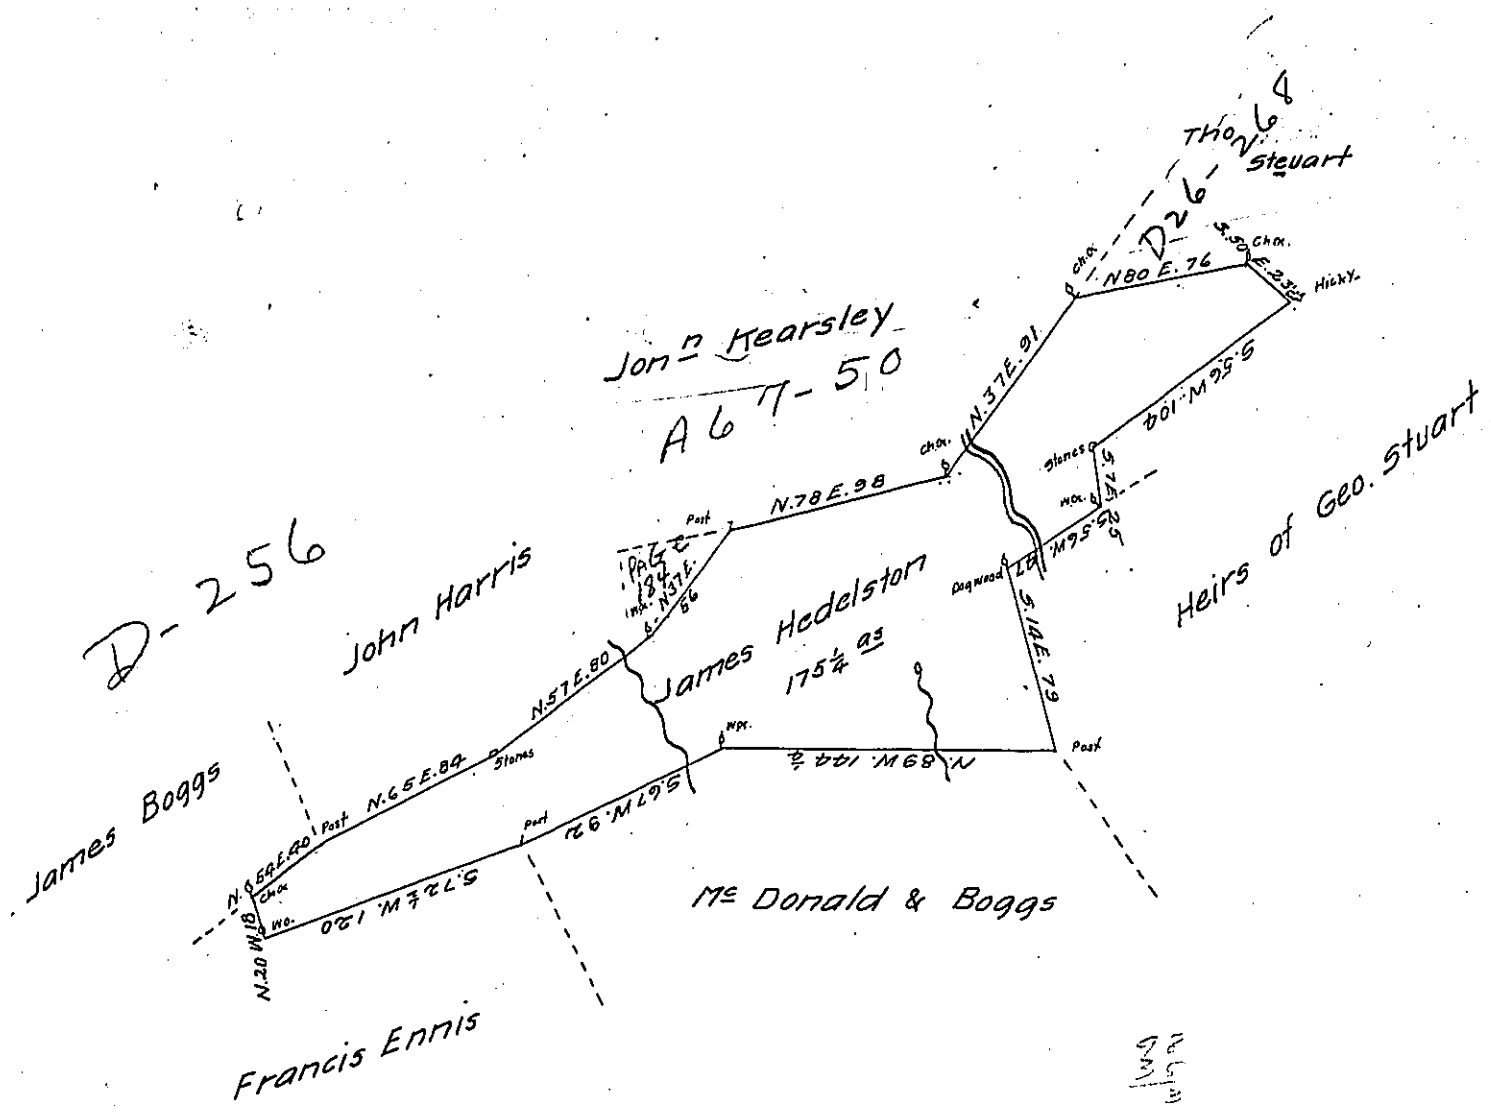

A Draught of a tract of land situate in Millford township Mifflin County containing one hundred and seventy five acres & one fourth and the usual allowance of Six p Cent for Roads &c. Surveyed for James Hedelston Octr 9th 1795. by Virtue of a Warrant dated May 4th 1789

James Harris D.S.

To Daniel Brodhead Esqr
Surv^r Genl of Pennsylvania

IN TESTIMONY that the above is a copy of the original remaining on file in the Department of Internal Affairs of Pennsylvania, made conformably to an Act of Assembly approved the 16th day of February, 1833, I have hereunto set my Hand and caused the Seal of said Department to be affixed at Harrisburg, this fifteenth *day of* March *1905*

Isaac B. Brown

Secretary of Internal Affairs.