FORM No. I.

51
P-35-566

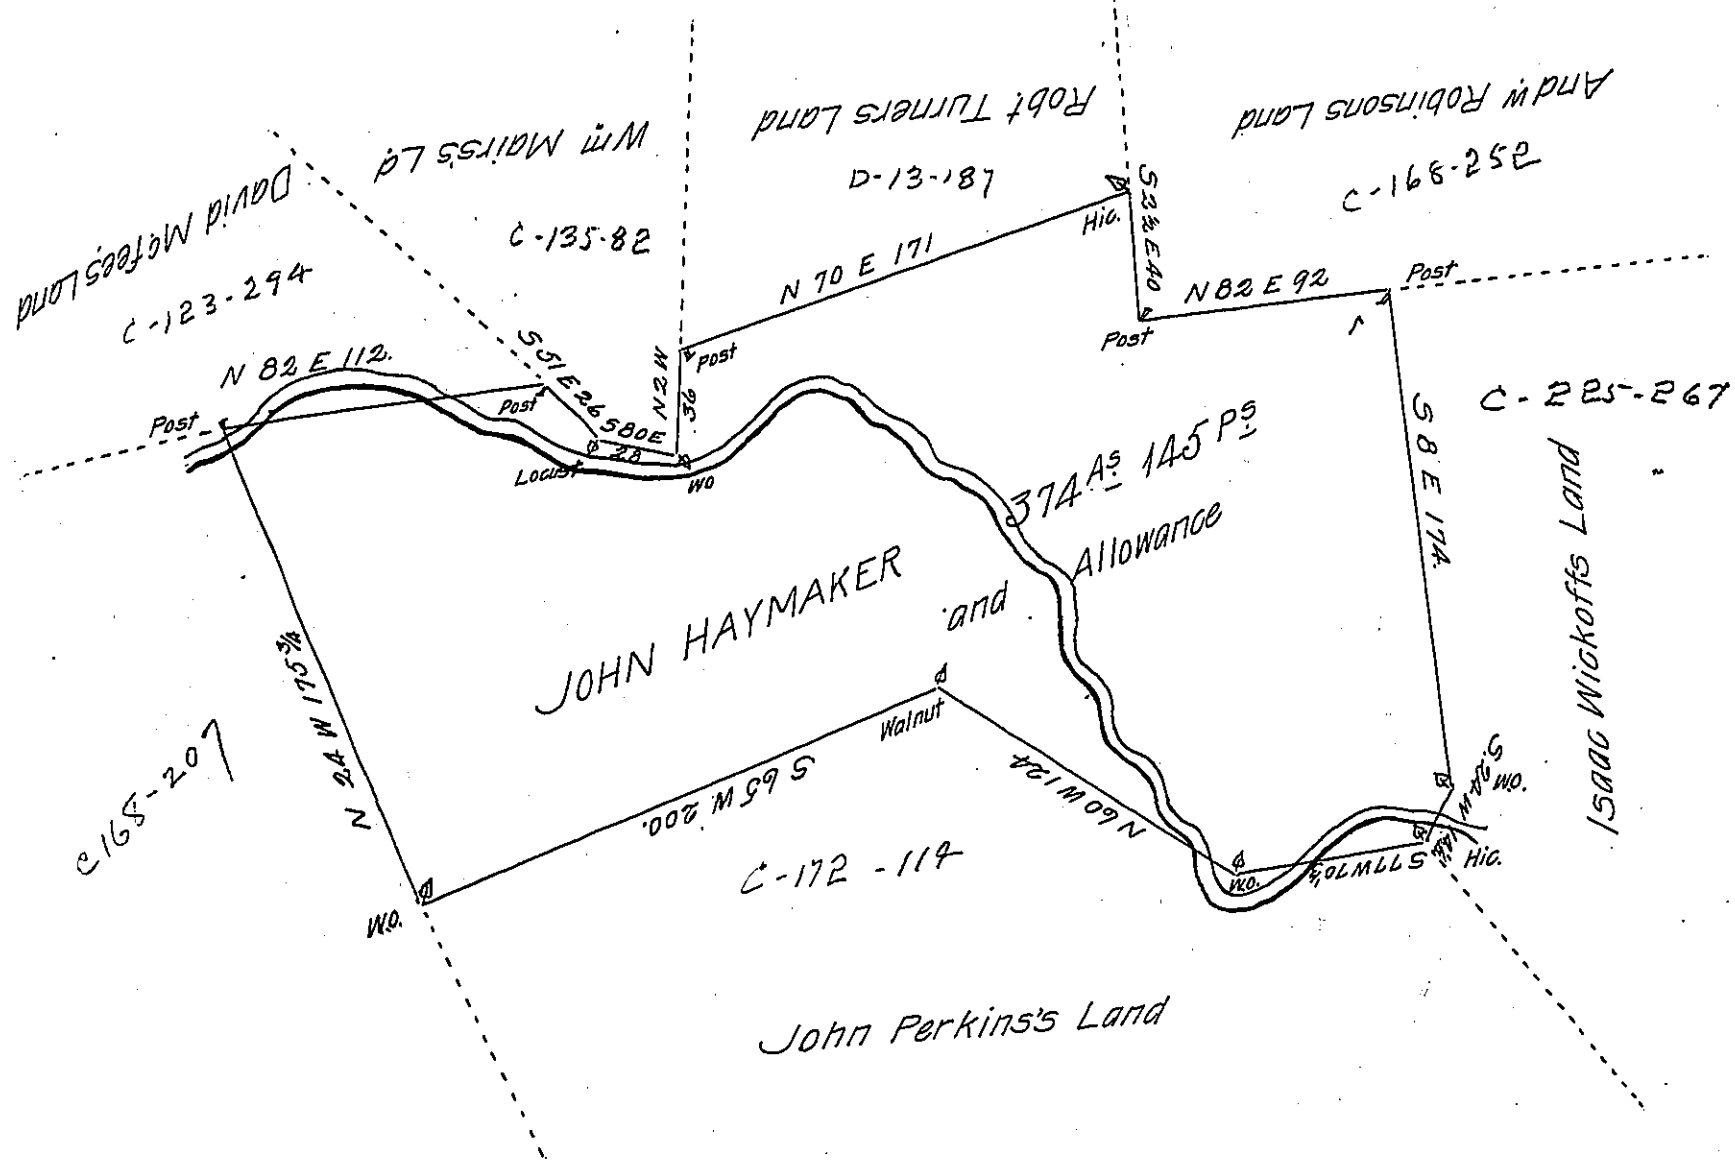

In pursuance of a Warrant dated Decr 4th 1798 there was Surveyd for John Haymaker the above described Tract of Land containing three hundred and Seventy four Acres and 145 perches with an Allowance proportioned to Six P. Cent Situate in Plumb Township in the County of Allegheney Surveyd April 10th, 1799.

P— John Moore D.S.

Daniel Brodhead Esquire
Survr Genl of Pnna

IN TESTIMONY that the above is a copy of the original remaining on file in the Department of Internal Affairs of Pennsylvania, made conformably to an Act of Assembly approved the 16th day of February, 1833, I have hereunto set my Hand and caused the Seal of said Department to be affixed at Harrisburg, this eighth *day of* March *1905.*

Isaac B. Brown
Secretary of Internal Affairs.