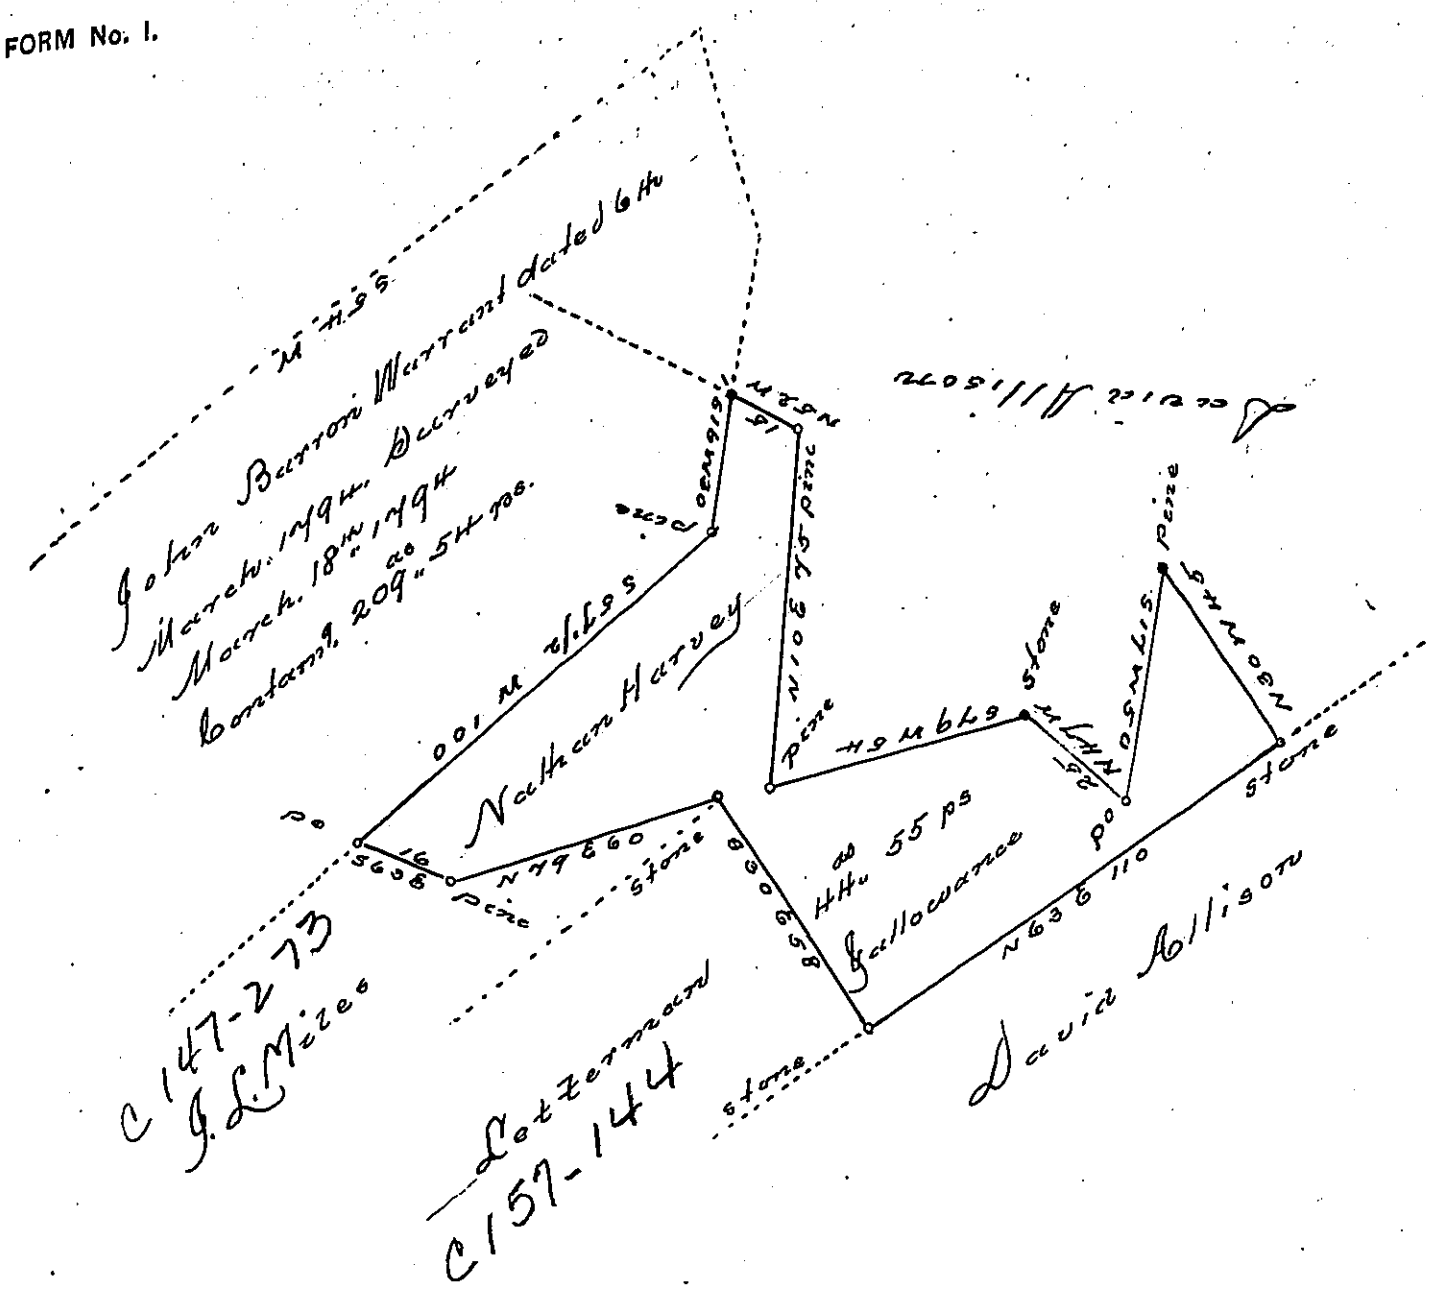


Draft of a tract of land Situated in Porter Township (formerly) Lamar, Clinton County. Containing forty four acres and fifty five perches and allowance of 6 per cent. Resurveyed for William Myers, the Estate of Robert Tate deceased, Jonas Crotzer, and Henry Clay Allison. The 29th day of April 1870. being part of a larger tract of one hundred and seventy seven acres Originally Surveyed in pursuance of a warrant granted to Nathan Harvey dated 28th January, 1829, the allowance 55 perches is all that remains unincumbered

J. L. Eckel C.S.

To:

Jacob M. Campbell Esqr.

S.Y.

IN TESTIMONY that the above is a copy of the original remaining on file in the Department of Internal Affairs of Pennsylvania, made conformably to an Act of Assembly approved the 16th day of February, 1833, I have hereunto set my Hand and caused the Seal of said Department to be affixed at Harrisburg, this twenty-third day of May 1905,

Grace D. Parsons

Secretary of Internal Affairs.