FORM No. I.

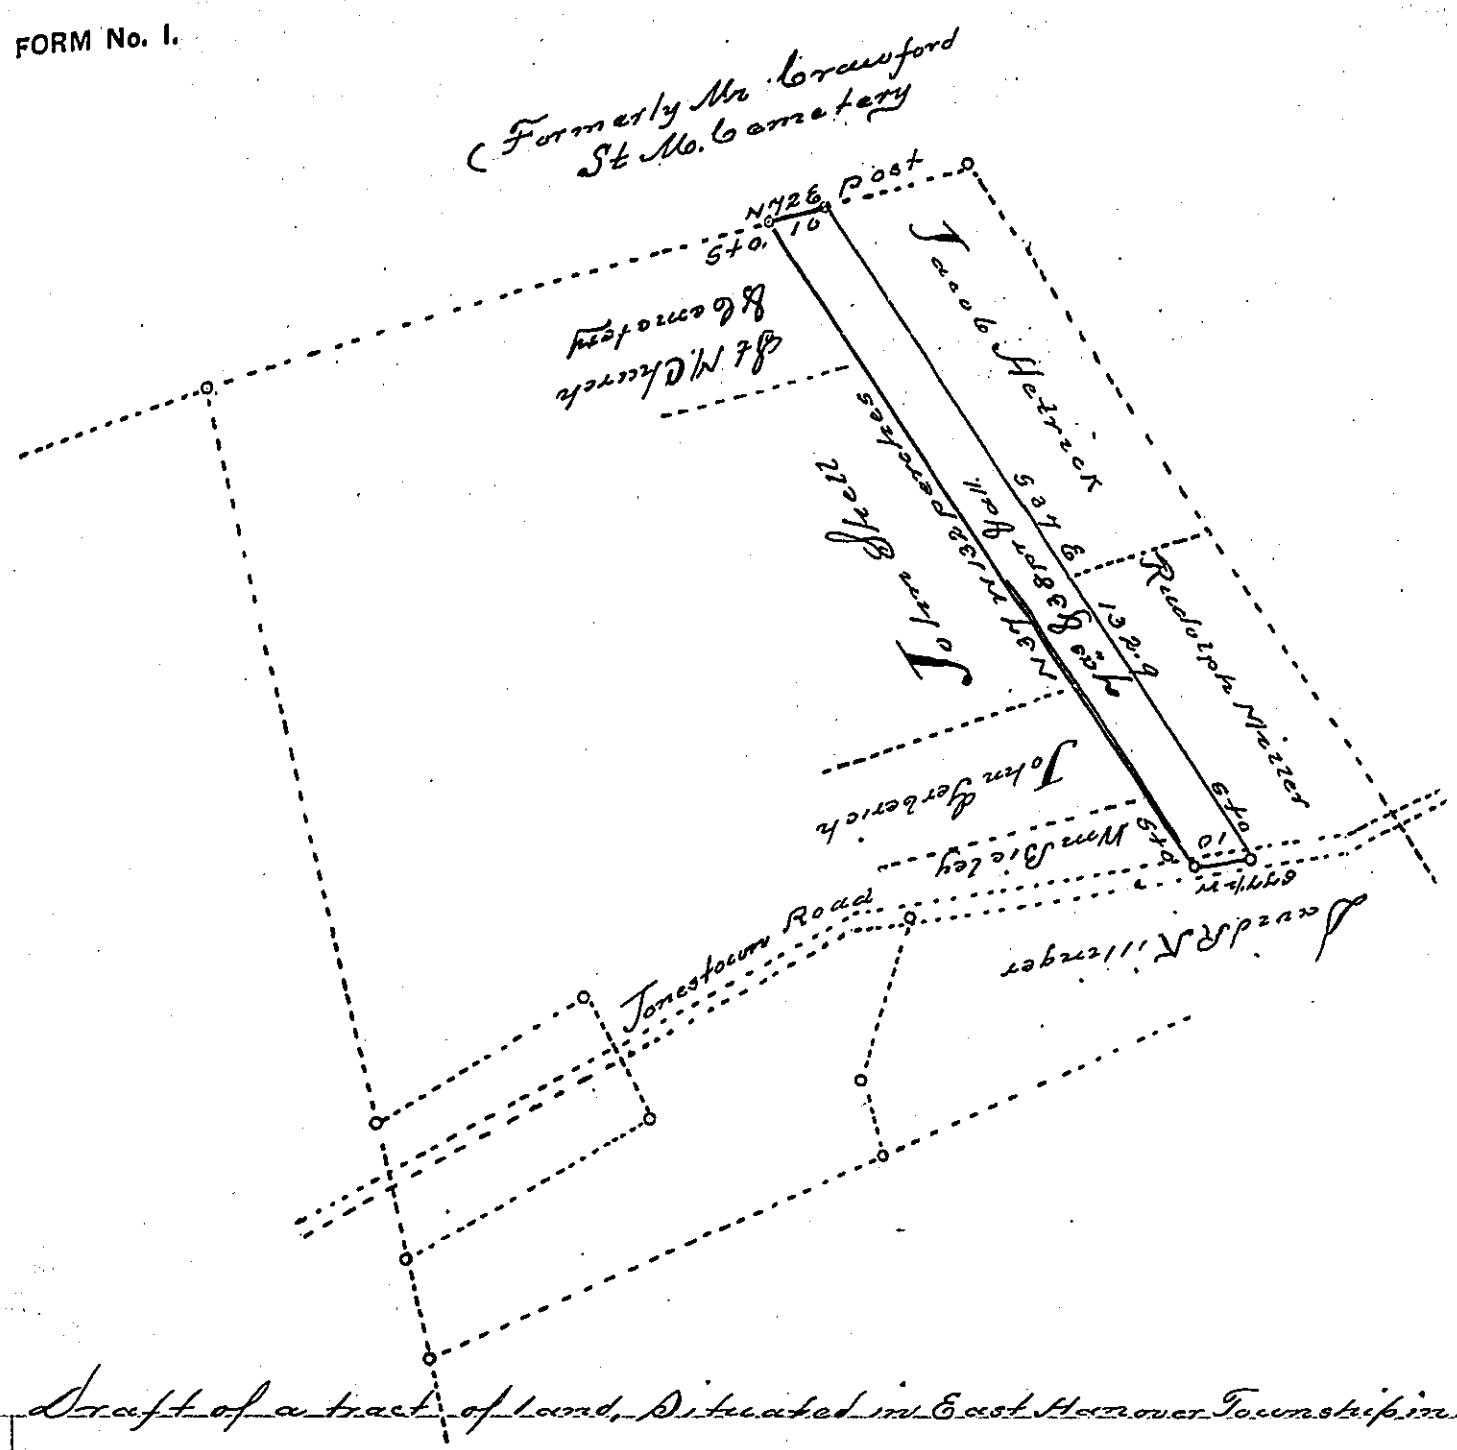

Draft of a tract of land, situated in East Hanover Township in the County of Dauphin; containing seven acres and thirty eight perches and allowance of six per cent for Roads &c. Surveyed for Jacob Hetrick, John Gerberich and Christian Painter, the 18th day of July A.D. 1870. Being a part of a larger tract of Two hundred acres & allowance of six per cent granted to John French on an Application dated the 21st day of August A.D. 1766 No. 1793.

James S. Hampton S.

I hereby certify that the foregoing is a correct copy of a survey filed amongst the records of the County Surveyor's Office of this County and that it has been examined by me and found to be correct

Thomas Strohm C.S.

To Jacob M. Campbell
Surveyor General.

IN TESTIMONY that the above is a copy of the original remaining on file in the Department of Internal Affairs of Pennsylvania, made conformably to an Act of Assembly approved the 16th day of February, 1833, I have hereunto set my Hand and caused the Seal of said Department to be affixed at Harrisburg, this twenty-fifth day of May 1905,

George E. Brown

Secretary of Internal Affairs.