FORM No. I.

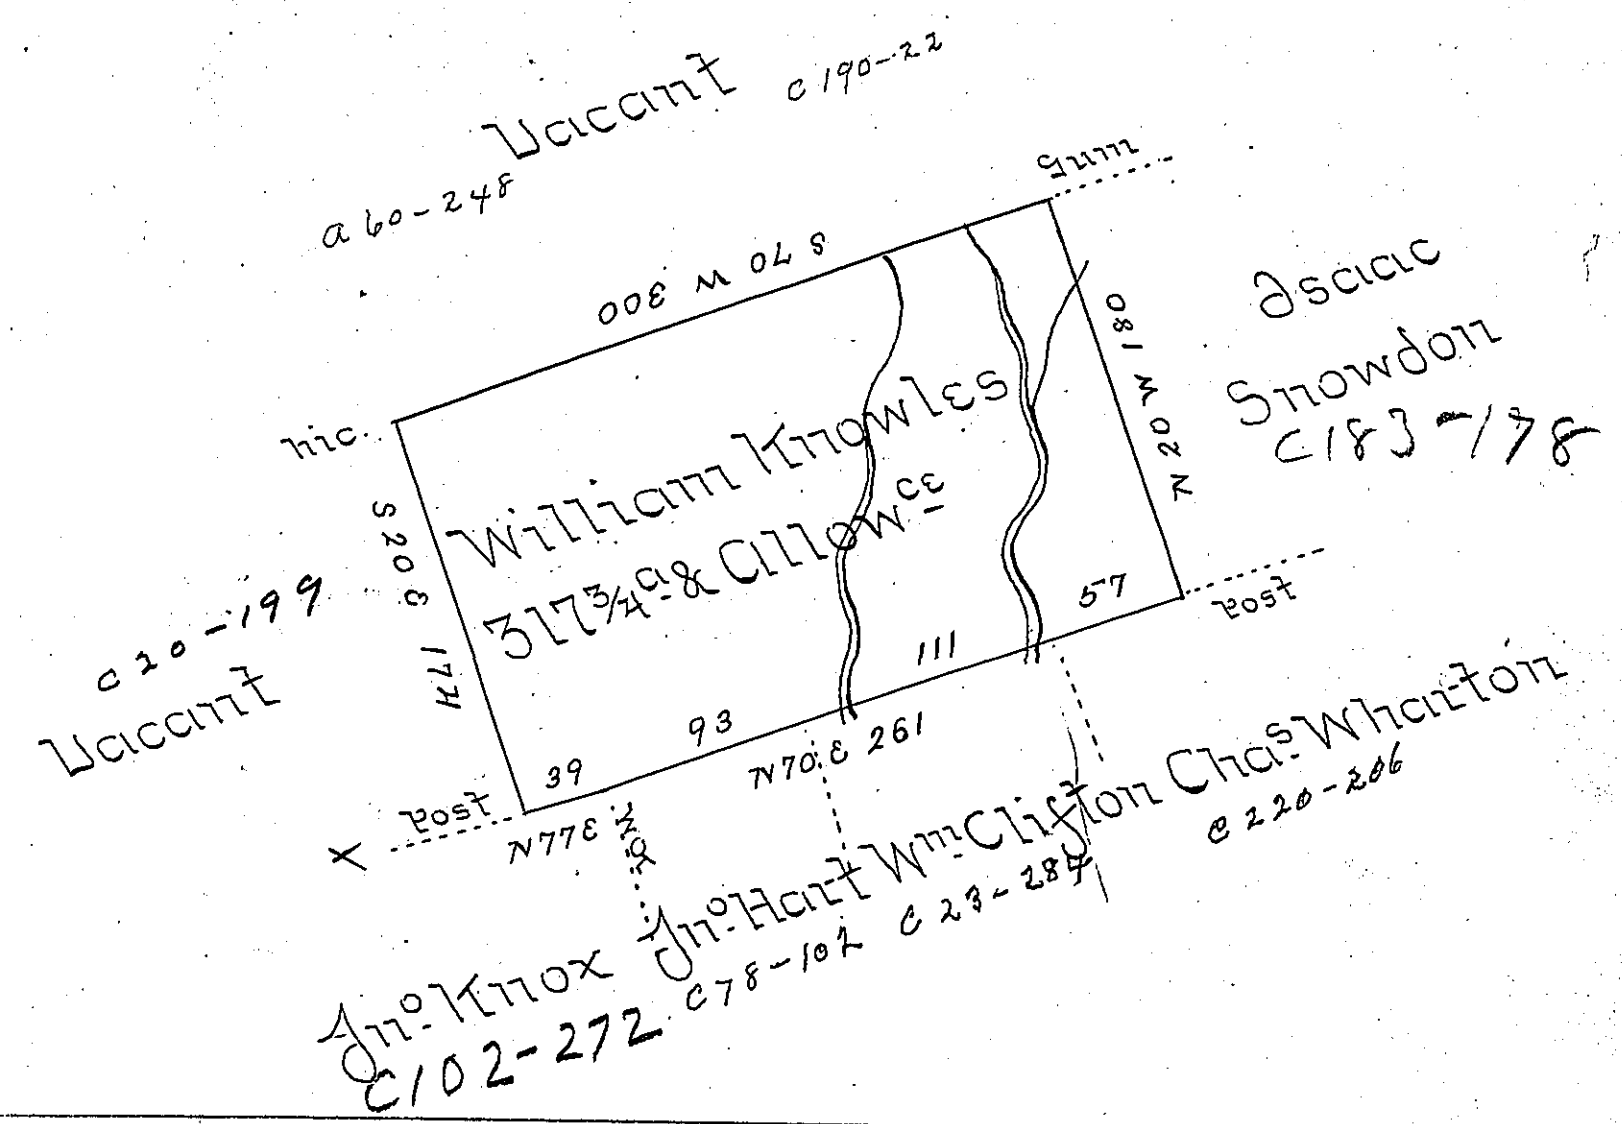

Knowles's Range Surveyd to William Knowles on the 13th Day of October 1773 Containing Three hundred Seventeen Acres & three Quarters of an Acre & the usual Allowance of six P.Ct. Situate on the head Waters of Yellow Creek being a Branch of two Lick Creek adjoining Isaac Snowdon in Westmorland County By Warrant of the 4th of August 1773

To Joshua Elder D.S.

To John Irvine Esqr S.G.Genl

IN TESTIMONY that the above is a copy of the original remaining on file in the Department of Internal Affairs of Pennsylvania, made conformably to an Act of Assembly approved the 16th day of February, 1833, I have hereunto set my Hand and caused the Seal of said Department to be affixed at Harrisburg, this fifth *day of* June *1905.*

Isaac B. Brown

Secretary of Internal Affairs.