FORM No. I.

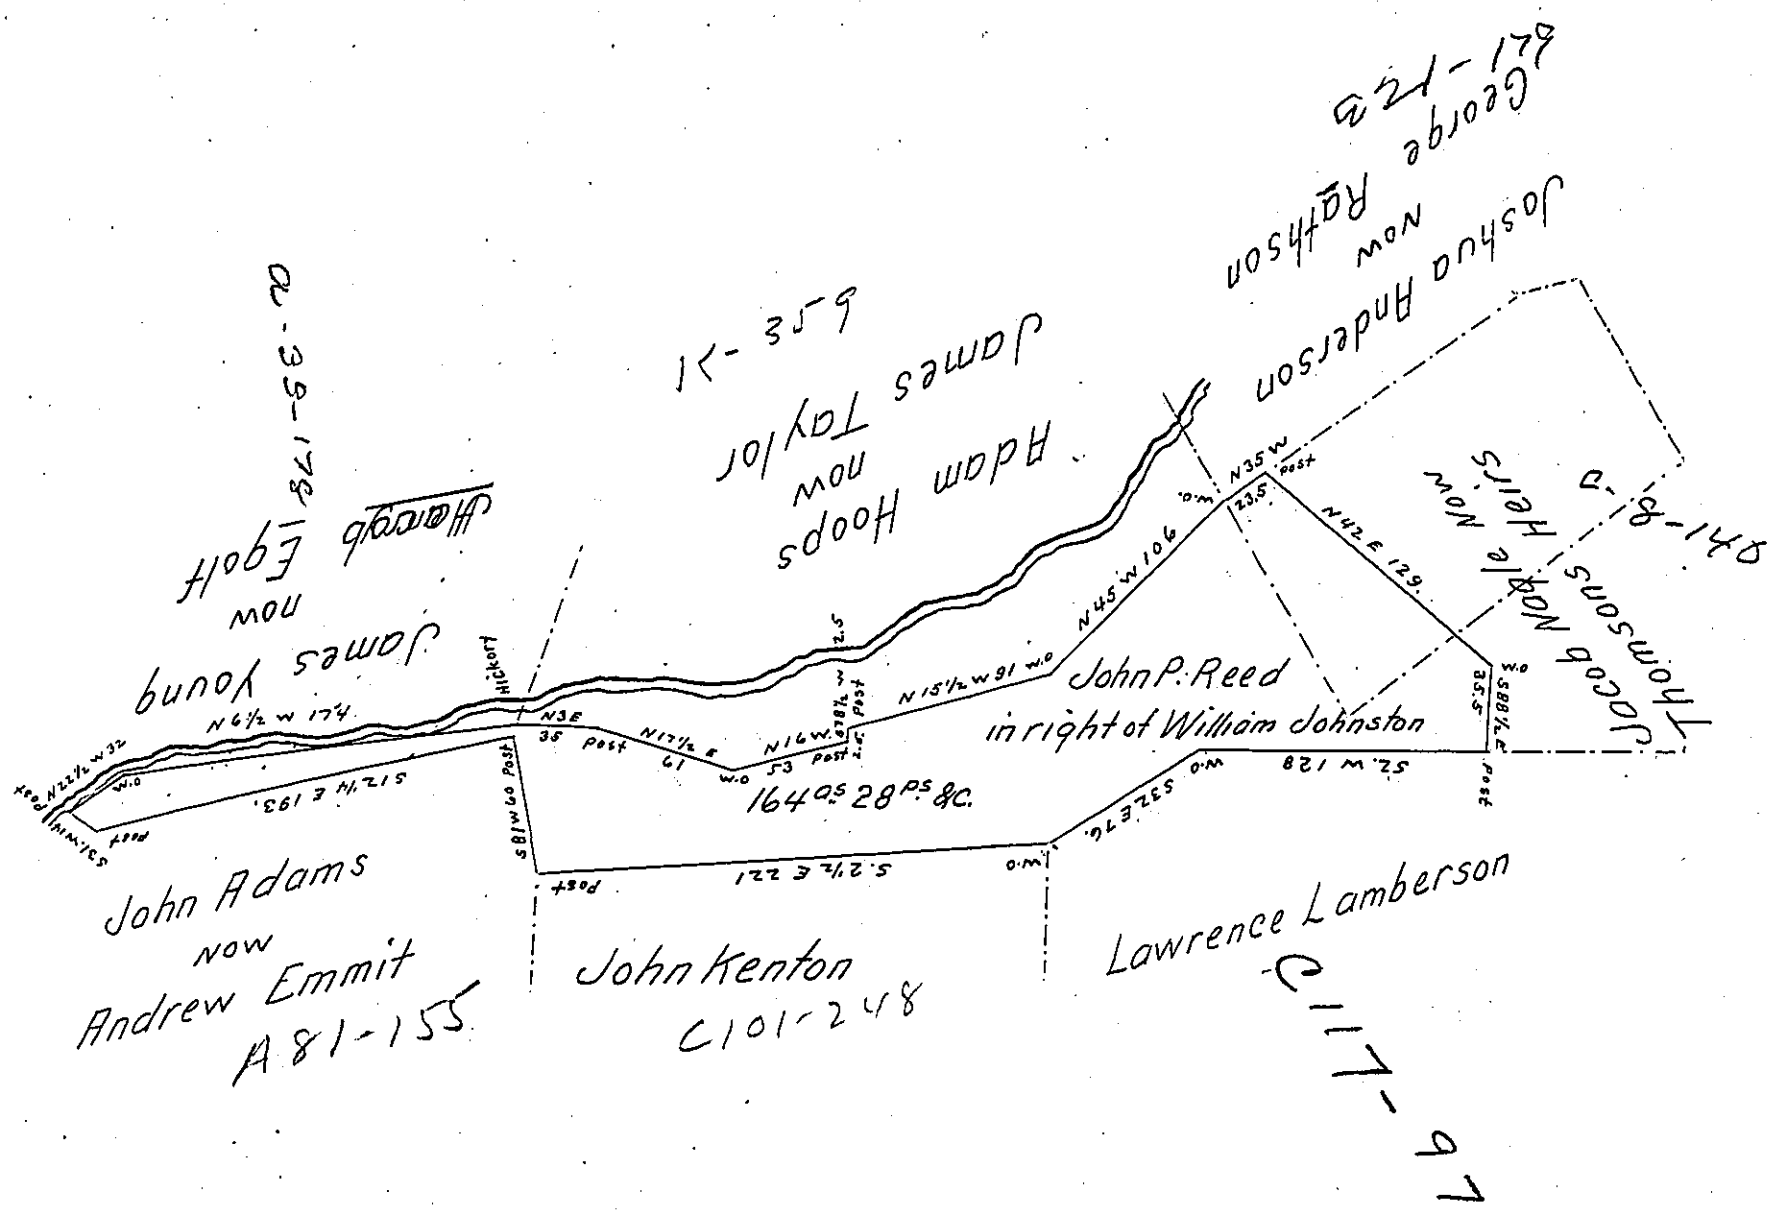

Situate in Napier township Bedford County Containing one hundred and Sixty four acres twenty eight perches and allowance of Six p^r Cent and allowance of Six p^r Cent for Roads &c. Originally Surveyed the 27th October 1794 on Warrant dated the 11th July 1794 granted to William Johnston for 100 acres. And Resurveyed the 25th June 1844 on Order of Resurvey dated the 15th May 1844 granted to the Said John Reed

To Jacob Sallade Esqr S.G. Michael Reed D.S.

N.B. the dotted lines show the original Survey upon the William Johnston Warrant which interferes with the Jacob Nagle Survey &c.

Michael Reed D.S.

IN TESTIMONY that the above is a copy of the original remaining on file in the Department of Internal Affairs of Pennsylvania, made conformably to an Act of Assembly approved the 16th day of February, 1833, I have hereunto set my Hand and caused the Seal of said Department to be affixed at Harrisburg, this second *day of* June *1905.*

Isaac B. Brown

Secretary of Internal Affairs.